S /110918/F

UKP SCANNED

SCHOOL HALL & CLASSROOMS
Modern school hall, classroom block and covered way adjoining main house to be demolished.

MACADAM PLAYGROUND
Macadam playground area to be taken up.

TREES
Mature trees within site and on boundaries to be retained and protected in accordance with Arboricultural Constraints Plan.

EXISTING SITE PLAN 1:200

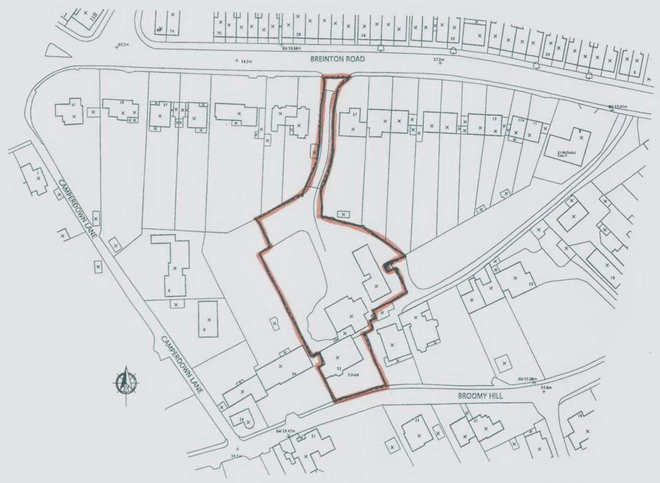

LOCATION PLAN 1:1250

DEVELOPMENT CONTROL
1 MAR 2011

A Site boundary amended 6 Aug 07

Revisions

Dimensions must not be scaled from this drawing.
This drawing is copyright and must not be reproduced.

32 BROOMY HILL, HEREFORD
for
GP Thomas Properties Ltd

ARCHITAS
25 Castle Street Hereford HR1 2NW Tel: 01432 360938
F: 01432 360939 Email: info@architas.co.uk

Location Plan & Existing Site Plan

Scale: 1:200/1250 Date:25.05.07 Status: Planning
Drg. No: Brmy.1.301 rev A