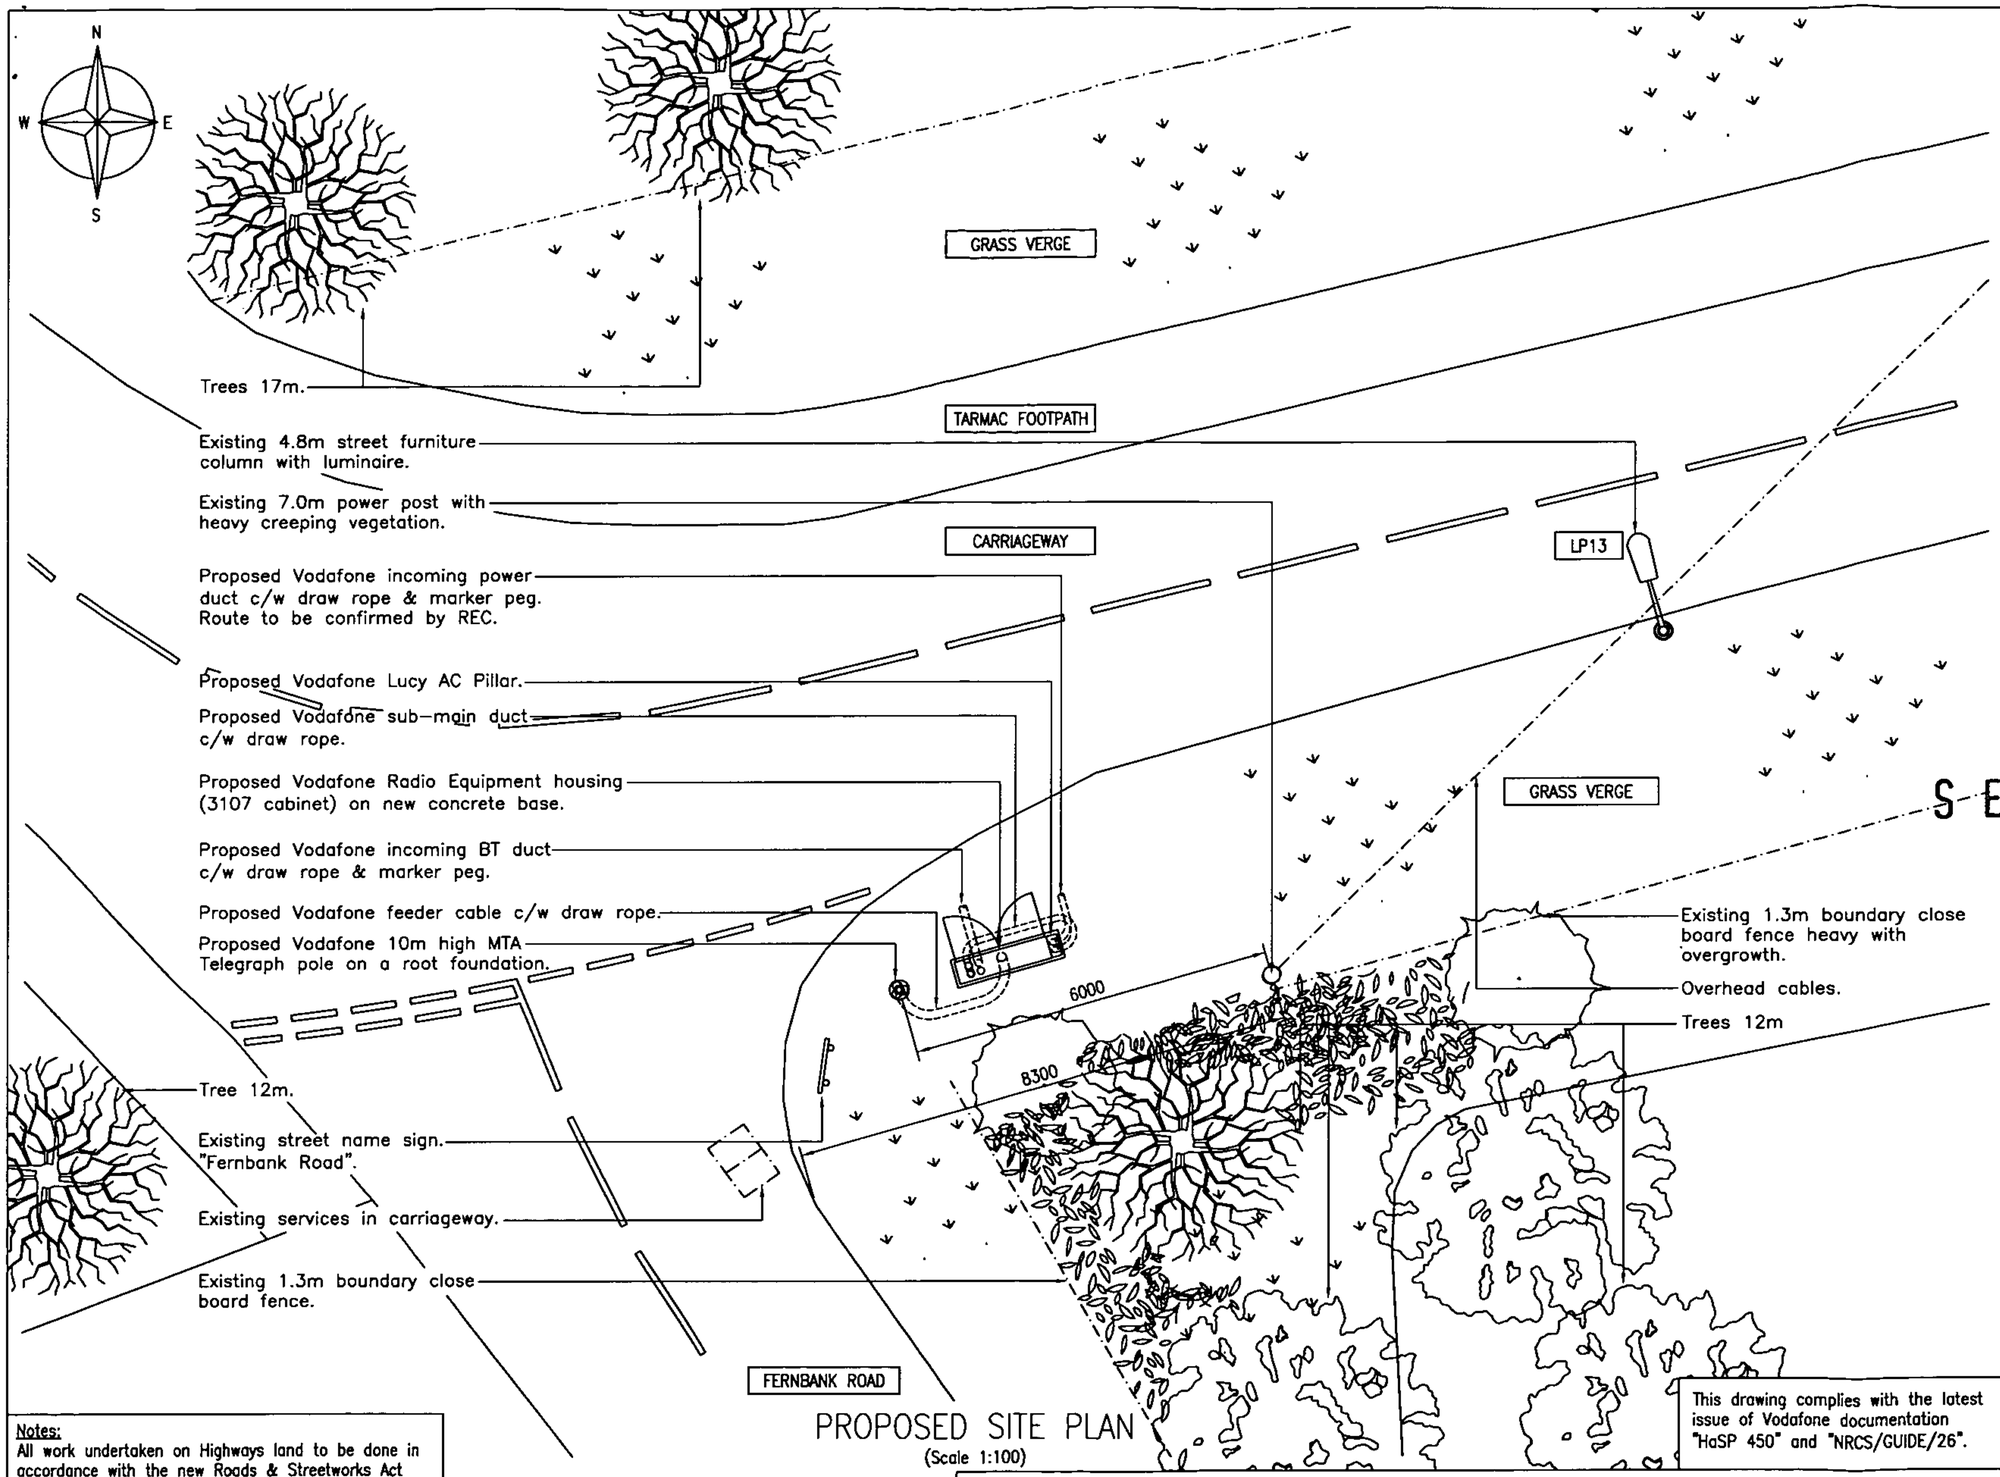

PROPOSED SITE PLAN
(Scale 1:100)

GENERAL NOTES

Use written dimensions only, do not scale from drawing. Use latest revision of all referenced information.

PROPOSED TOWER DETAILS:

Height: 10.0m
Type: MTA Telegraph Pole
Colour: Wooden

PROPOSED CABINET DETAILS:

Ref : 1No. Ericsson RBS 3107 cabinet
Dimensions : 1580 L x 380 B x 1350 H
Material : Steel
Colour : Green (NCS 8010-G 10Y)

Ref : 1No. Lucy AC Pillar
Dimensions : 366 L x 170 B x 1184 H
Material : Steel
Colour : Green (NCS 8010-G 10Y)

PROPOSED POWER SUPPLY ROUTE:
Assumed 'REC' supply - Route TBC

NOTE:
For all matters relating to Local Authority Planning please contact:
Leon Mashore
Mono Consultants
Tel: 0208 735 6100

S-E09/0388/F

Rev	Date	Description	Drawn	Chkd

MONO CONSULTANTS LIMITED
Office 1
The Common
Patchway
Bristol BS34 6AS
t. 44 (0)1454 614193
f. 44 (0)1454 614193
www.monoconsultants.com

HEREFORDSHIRE COUNCIL
PLANNING SERVICES
DEVELOPMENT CONTROL
27 FEB 2009

Drawing Status
PLANNING

Cell No. & Option Name
73864A - ASHFIELD

Site Name & Address
ASHFIELD, ROSS-ON-WYE
JUNCTION OF FERNBANK ROAD
AND EASTFIELD ROAD
HR9 5PT

Drawing Title
PROPOSED SITE PLAN

Scale	AS SHOWN	Date	20/01/09
Drawn By	DCC	Checked By	

Drawing Number: 73864/A/002
Revision:

Notes:
All work undertaken on Highways land to be done in accordance with the new Roads & Streetworks Act 1991. (c.22)

The proposed column location shown on this drawing is subject to the receipt of Statutory Authority searches, a CAT scan and a trial dig of the proposed column location.
The final column location is to be determined by Mono Consultants based on the above information using the relevant Statutory Authority guidelines

This drawing complies with the latest issue of Vodafone documentation "HaSP 450" and "NRCS/GUIDE/26".

Information on Significant Residual Risks

Construction	Maintenance	Decommissioning
On the basis of information available to the designer at the time of design production, there are no unusual, unobvious or difficult to manage significant risks associated with this design	On the basis of information available to the designer at the time of design production, there are no unusual, unobvious or difficult to manage significant risks associated with this design	On the basis of information available to the designer at the time of design production, there are no unusual, unobvious or difficult to manage significant risks associated with this design

CAD REF :

ORIGINAL DRAWING SIZE A3