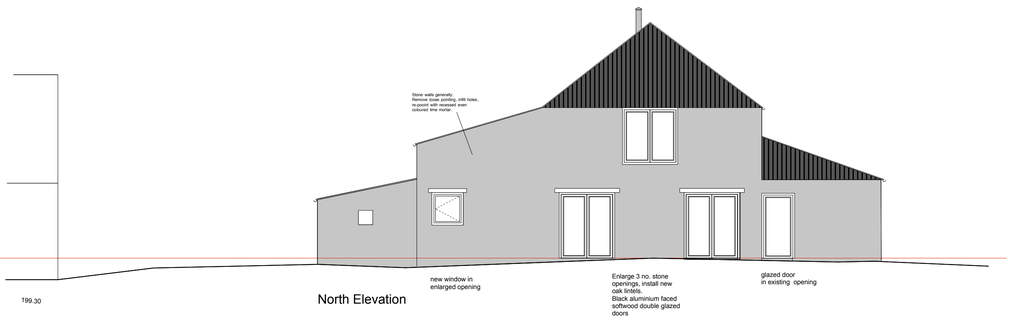

North Elevation

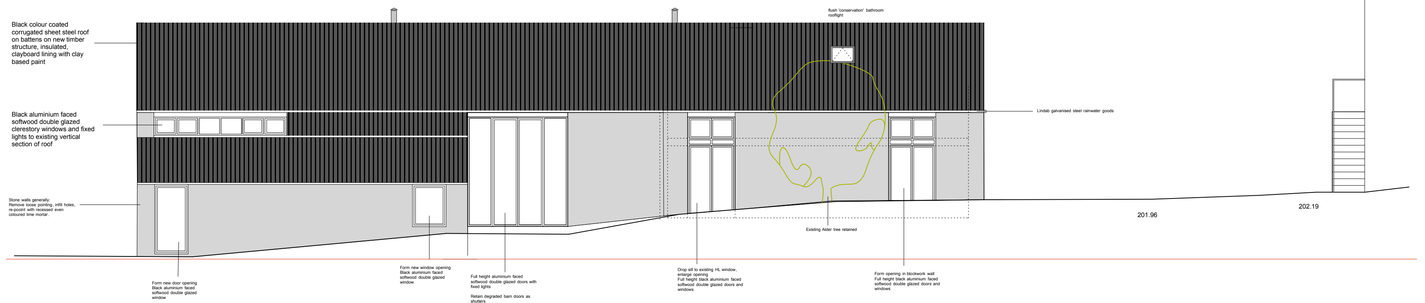

West Elevation

East Elevation

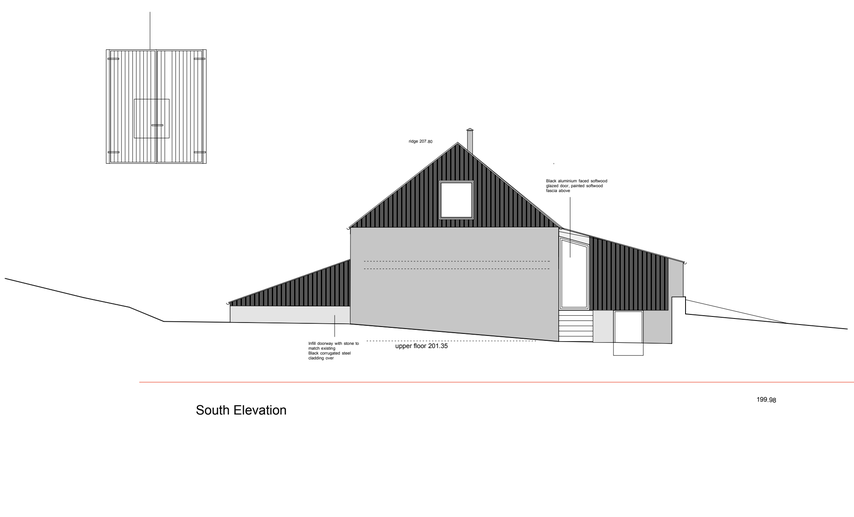

South Elevation

Lower Level Plan

B

C

D

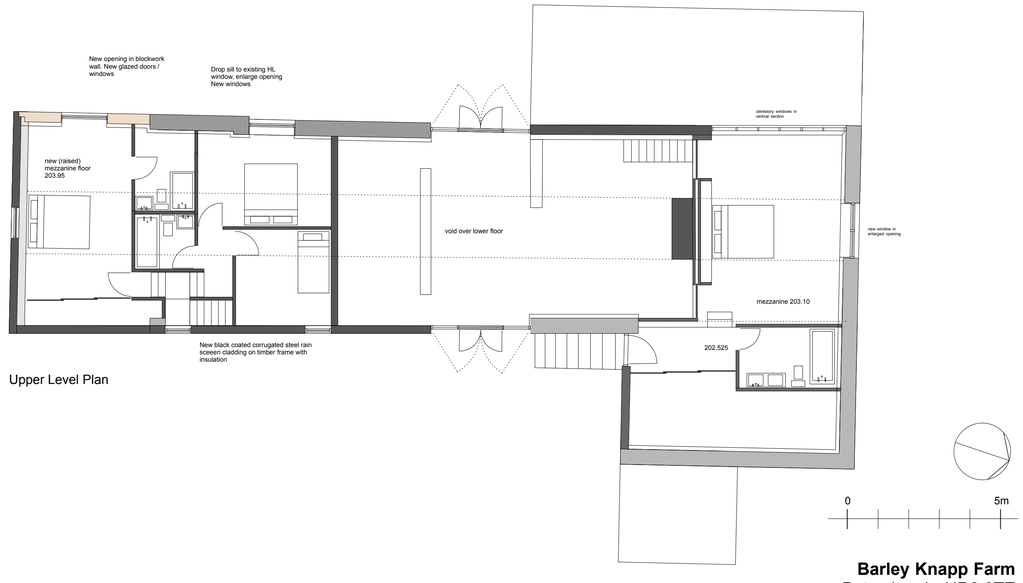

Upper Level Plan

Barley Knapp Farm
Peterchurch, HR2 0TE

Proposed Barn Plans and Elevations
Drawing Number: BK 07
Scale: 1:100 @ A1, 1:200 @ A3

revised: 21 September 2022
Priestman Architects