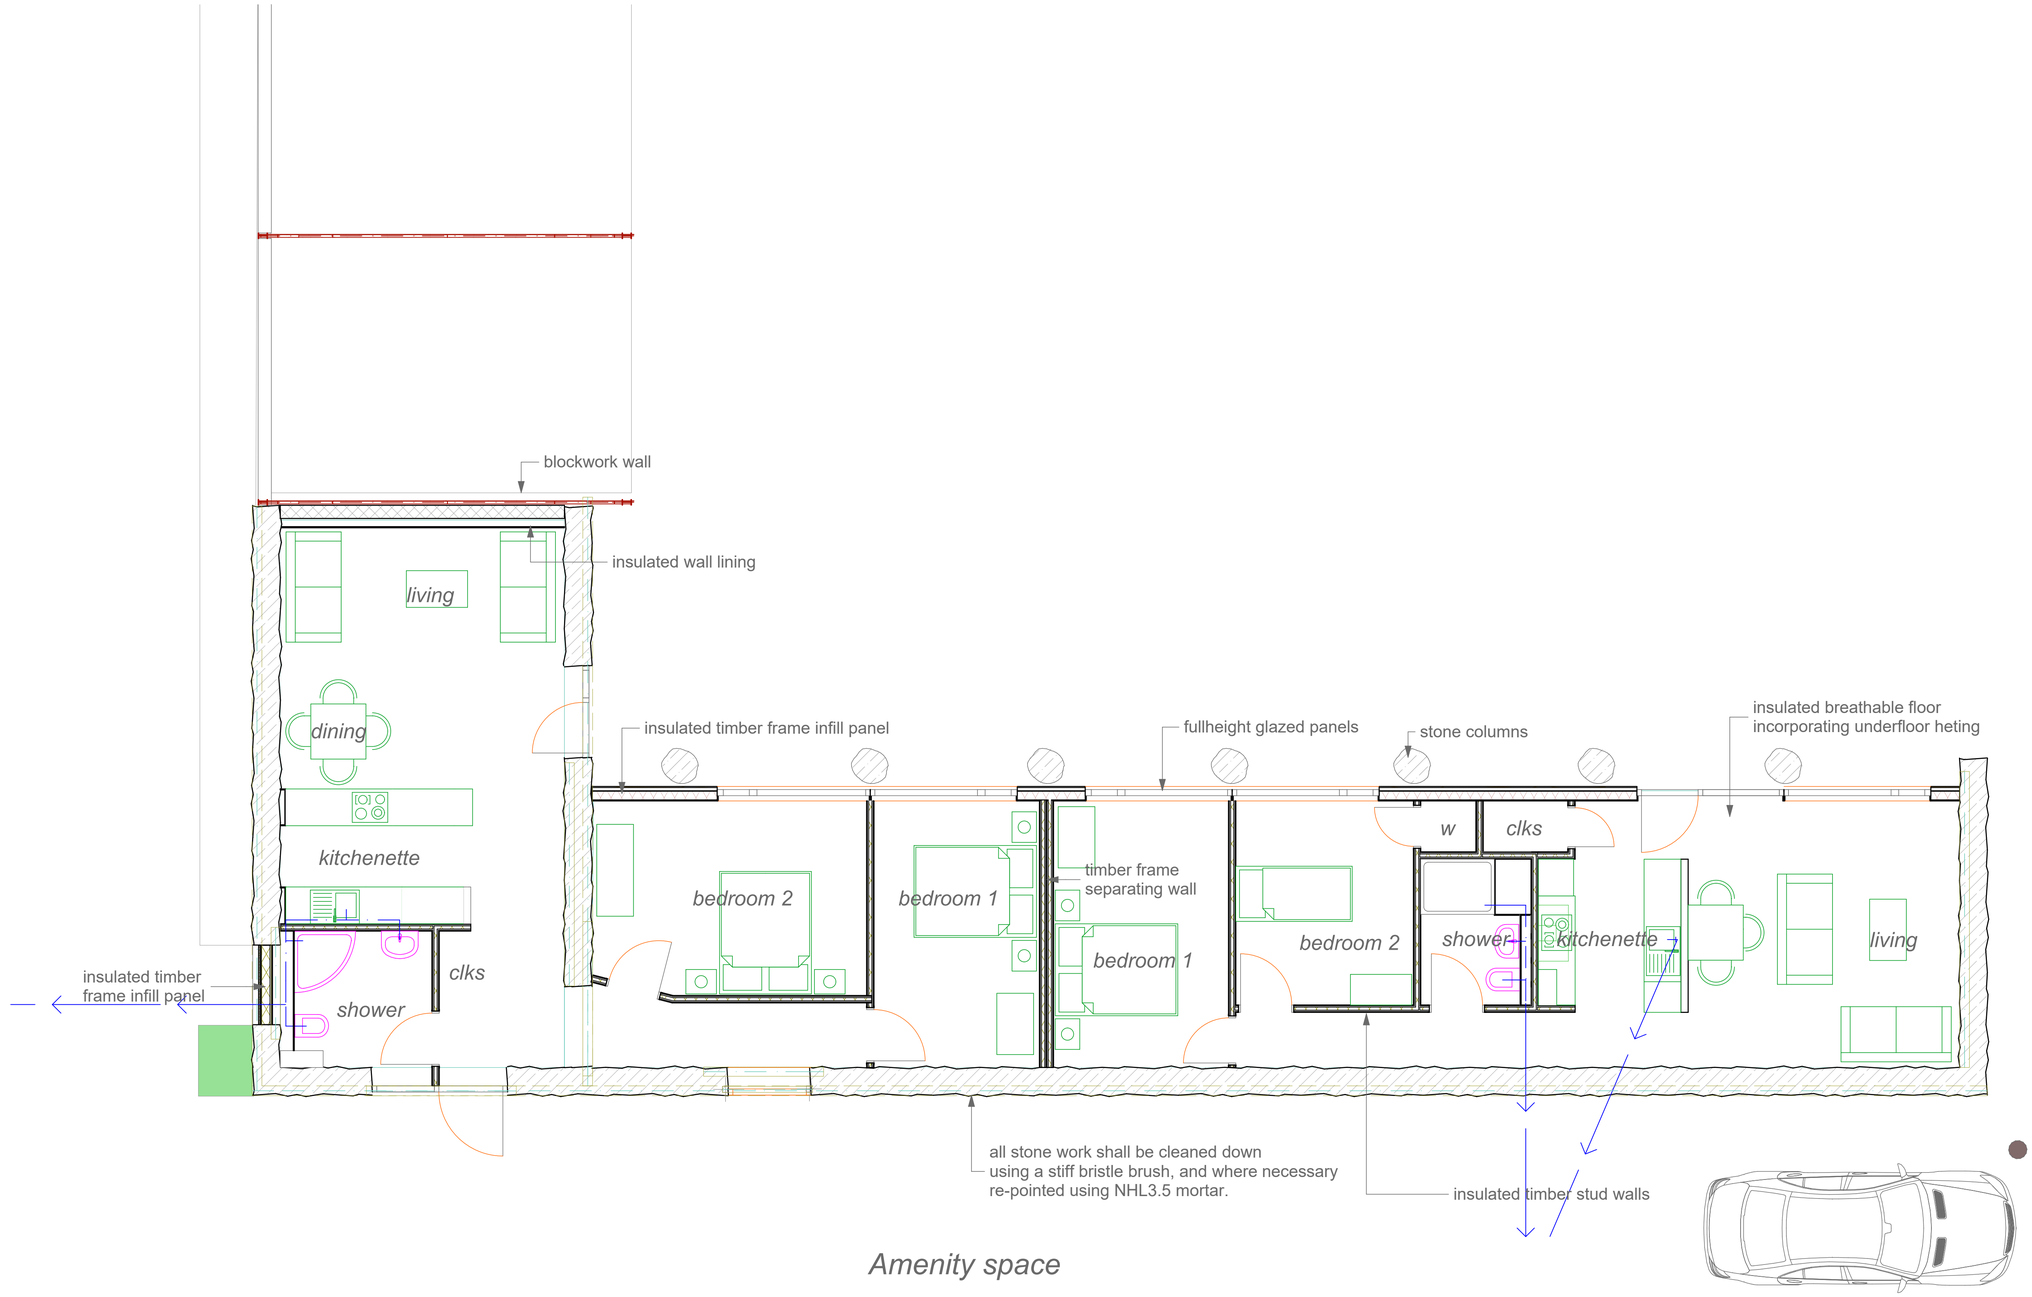

Amenity space

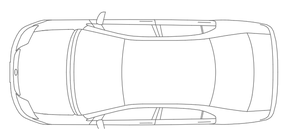

LETT+SWEETLAND ARCHITECTS 58 London Road, Worcester WR5 2DS Tel: 01905353768 Fax :01905353568
Email: architects@lettsweetland.co.uk Website: www.lettsweetland.co.uk

Job:	***Gannah Farm, Bolstone, Herefordshire HR2 6NA***	Drawing: *Ground floor plan*	Dwg No: *993.22*	Rev:
Client:	***Mr & Mrs Burke***	*Cow byre as proposed*	Scale: *1:50@A1*	Date: *Sept 16*

note: all annotated dimensions are to be checked on site prior to setting out with all discrepancies checked and confirmed with the designer