NW06/3292/F




EAST ELEVATION UNIT 1

NORTH ELEVATION UNITS 1 & 2




EAST ELEVATION UNITS 3, 4 & 5

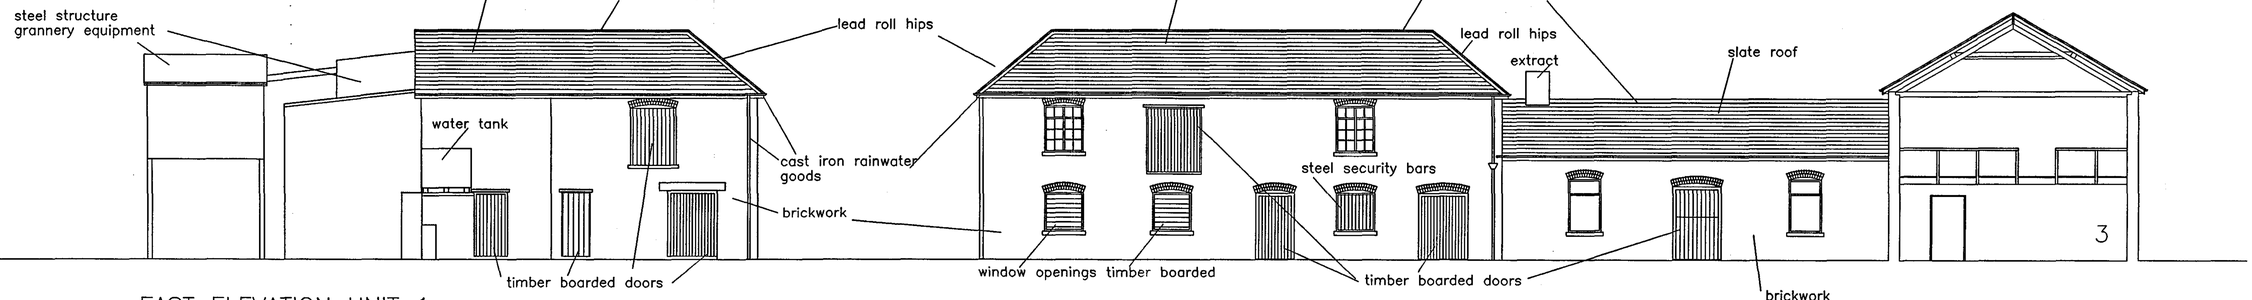


SOUTH ELEVATION UNIT 7

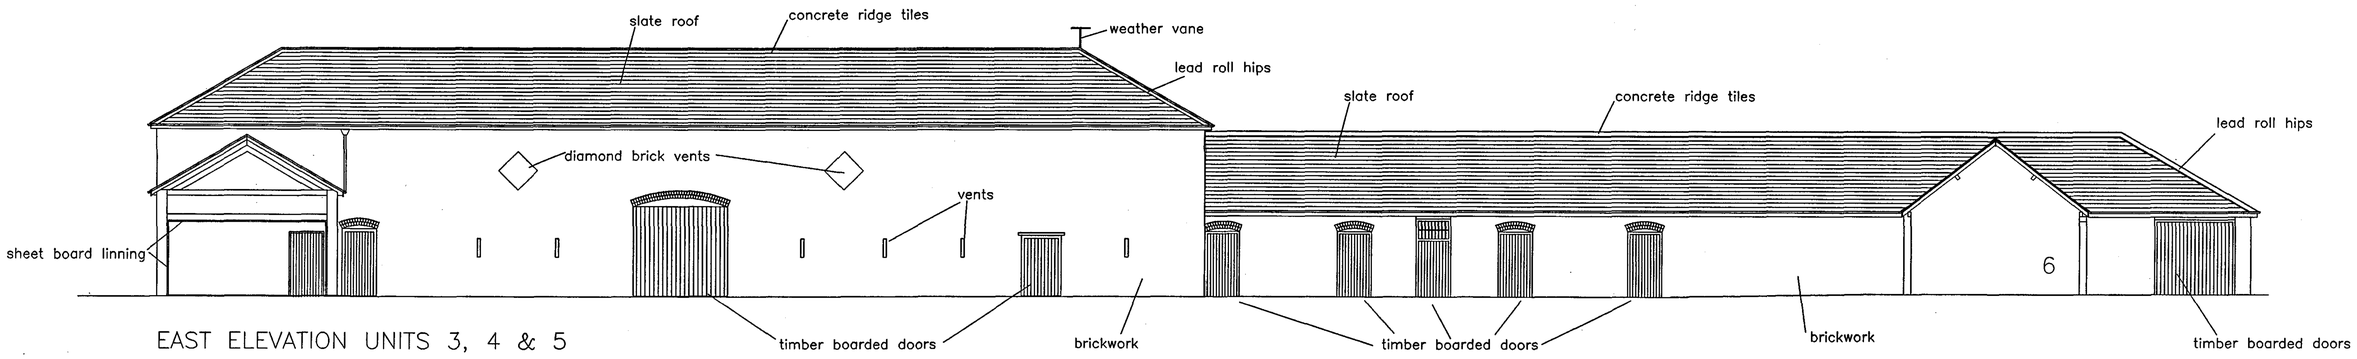


EAST ELEVATION UNIT 7

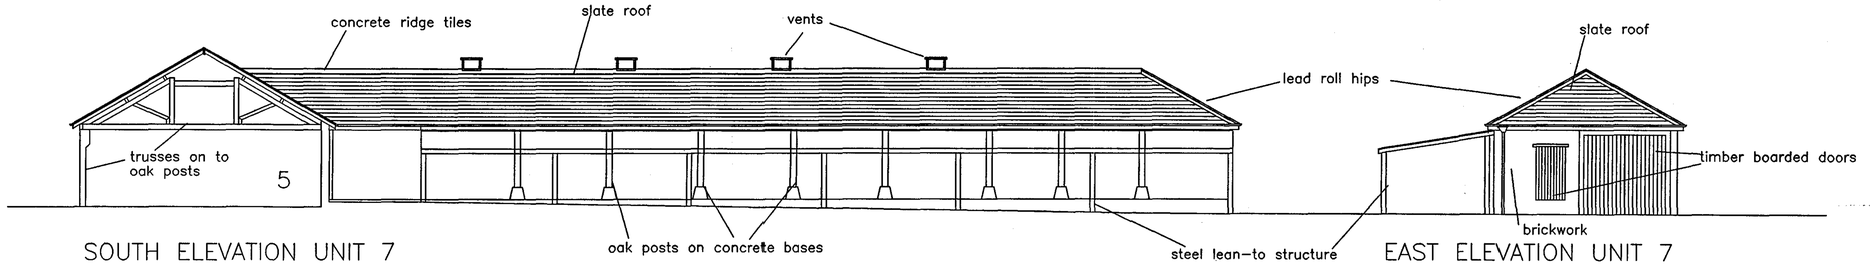


NORTH ELEVATION UNIT 7

16 OCT 2006

revisions

Graham Bacon Architect
Brownings Acre, Whitehouse Lane,
Alfrick Worcestershire. WR6 5HE
Tel/Fax 01886 884628

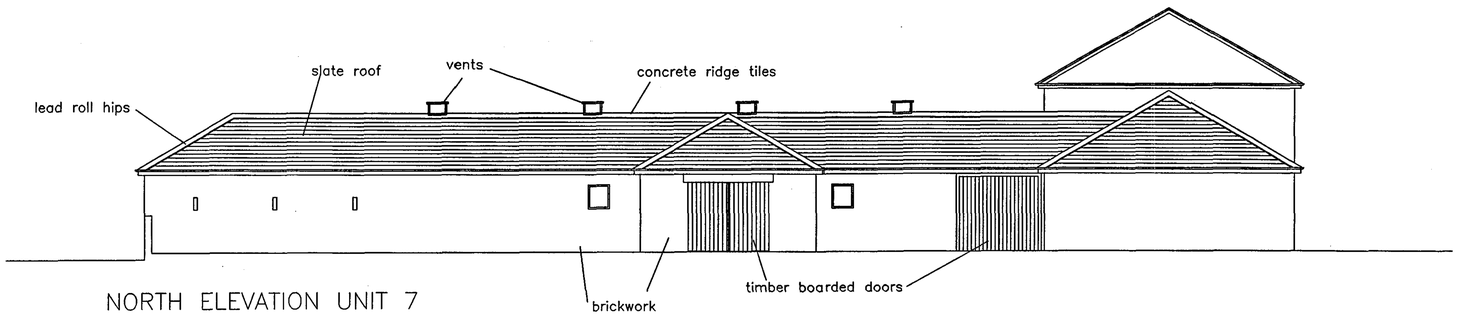MRS. J.E. MORGAN,
PROPOSED BARN CONVERSIONS
SHOWERS FARM, KINGSLAND, HEREFORDSHIRE.
ELEVATIONS OF EXISTING BARNS SHEET 1

scale 1:100

date May 2006

890-03A