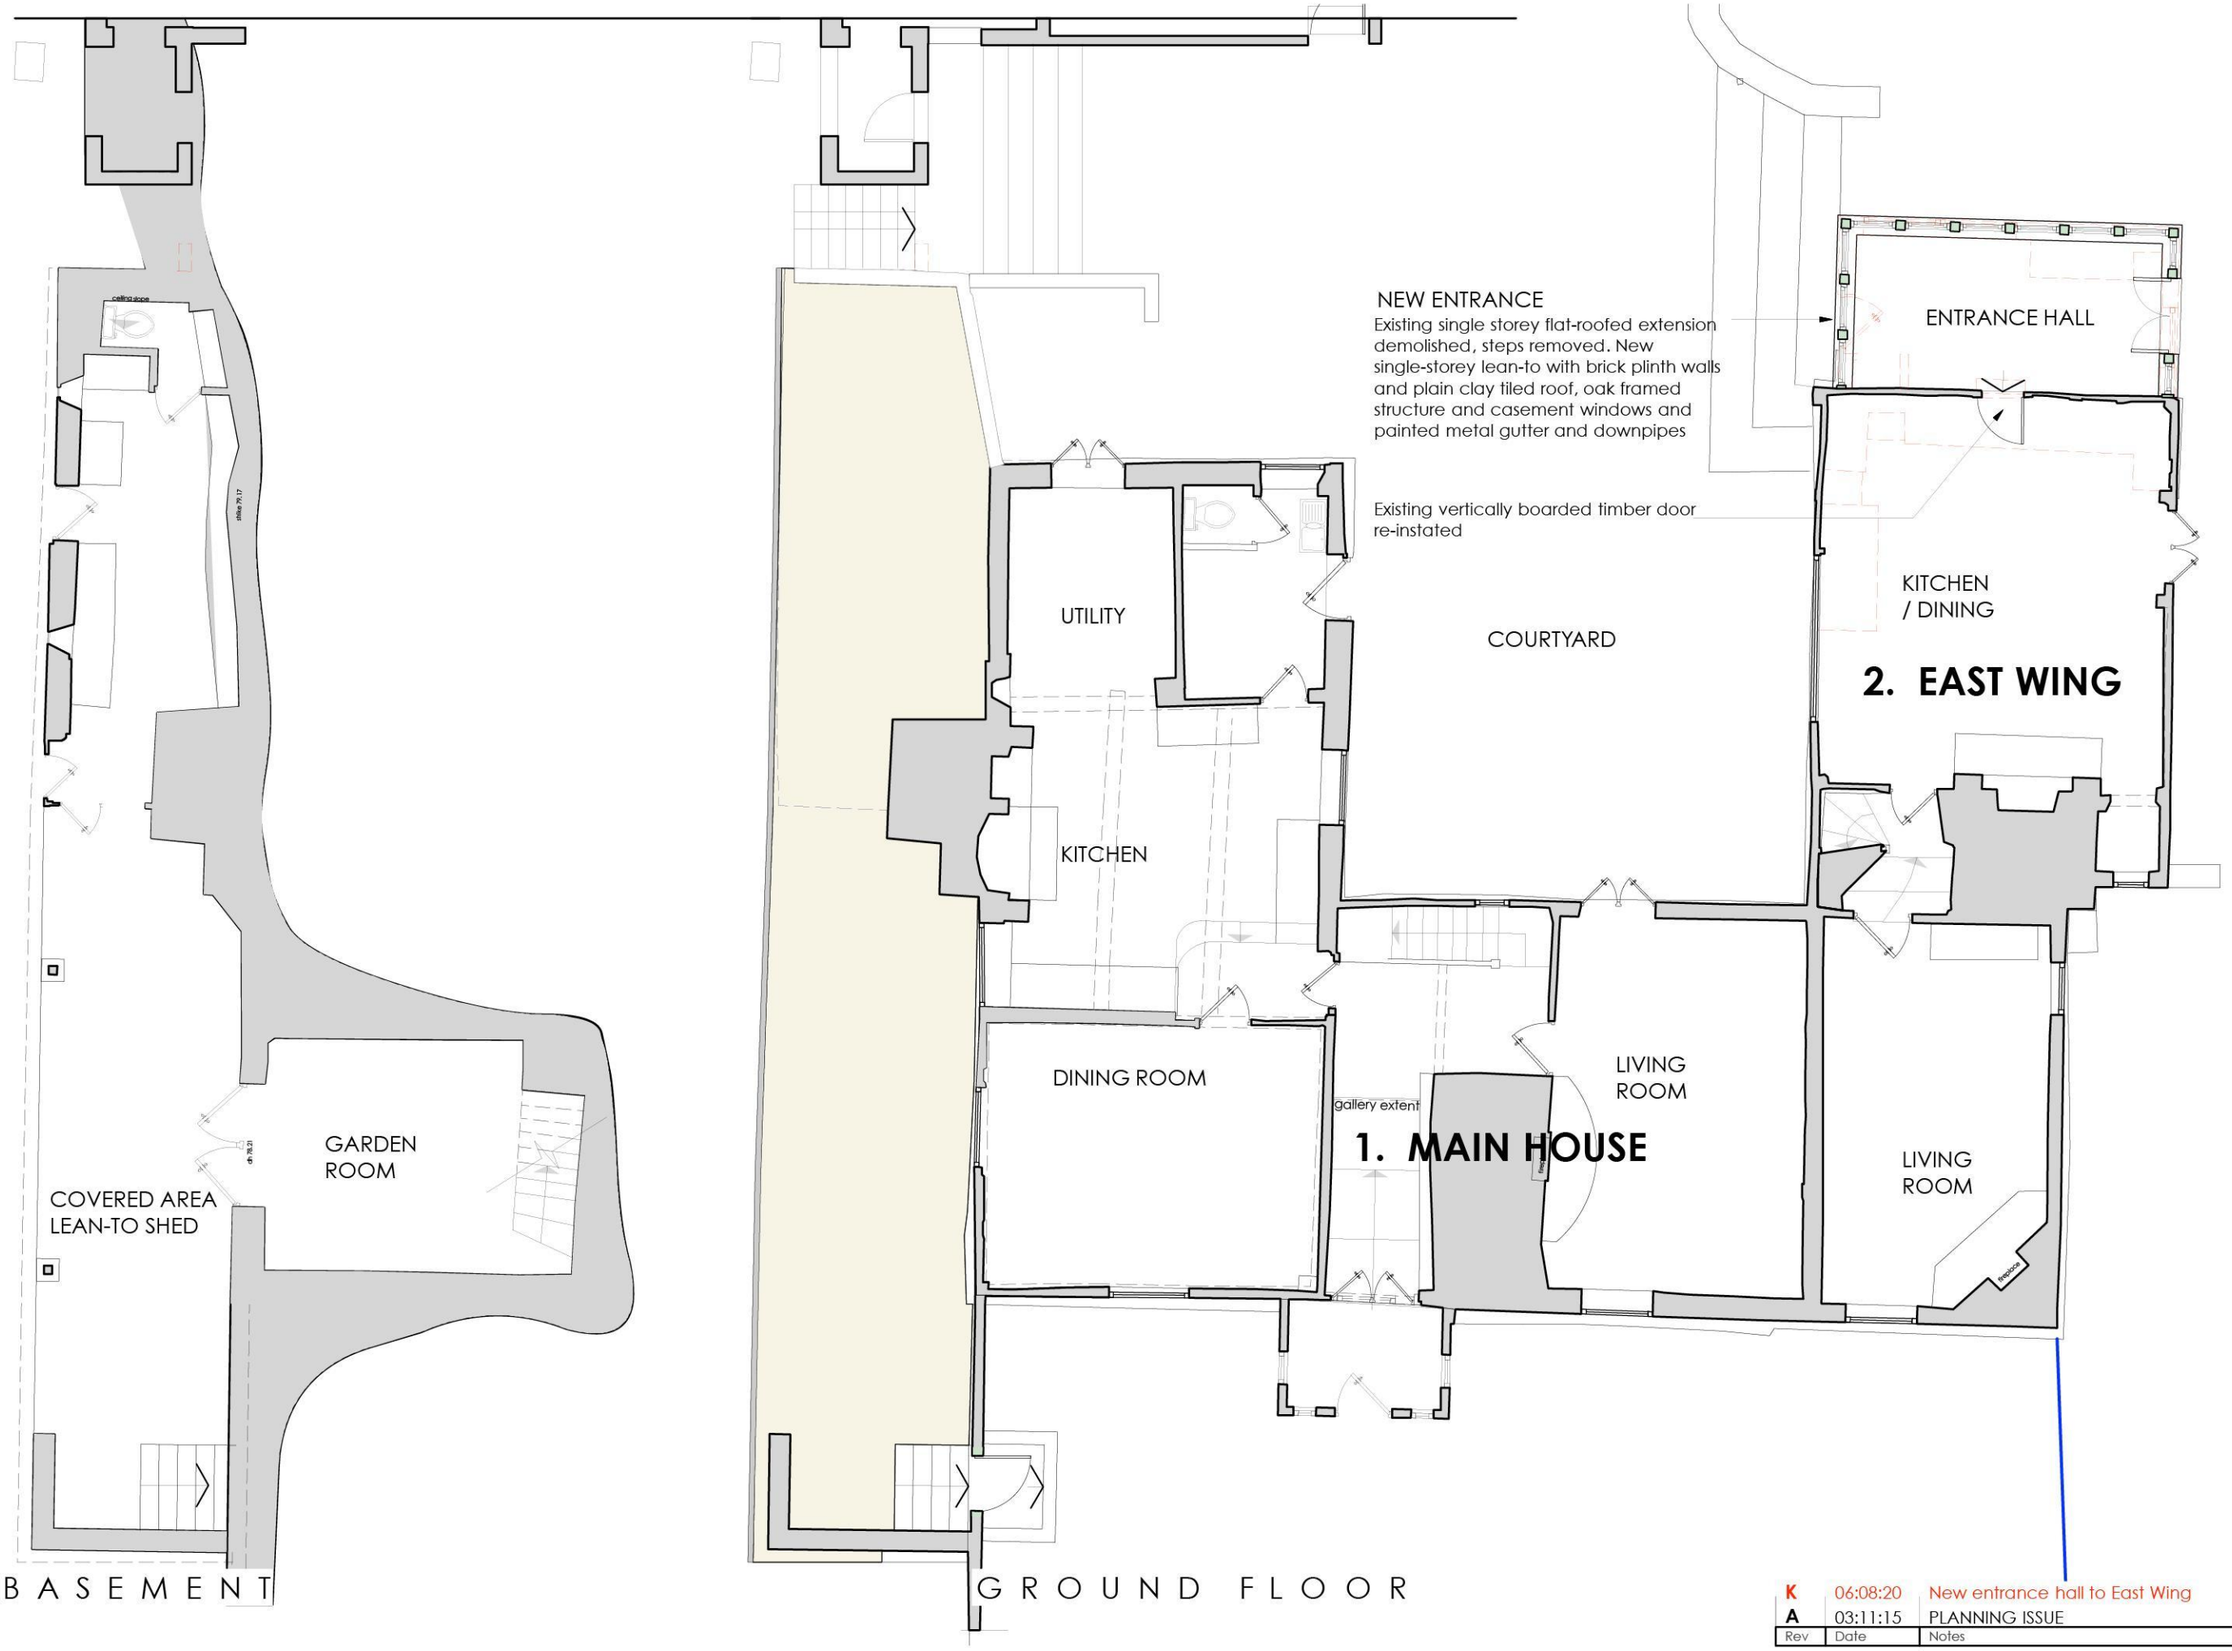

Rev	Date	Notes
K	06:08:20	New entrance hall to East Wing
A	03:11:15	PLANNING ISSUE

Paul Rogers R.I.B.A.
11, The Grove, Cheltenham, Gloucestershire, GL52 6SX.
T. 01 242 523415 M. 07986472970 E. paul@rogers417.co.uk

Client
Mr J Nicholls

Project Address
Pegs Farm, Hollow Lane, Staplow, HR8 1NQ

Project Description
Proposed Site Development

Drawing Title
Main House and East Wing - Proposed Ground Floor Plan

Scale
1 : 100 @ A3

Drawing No.
147.210.1

Rev.
K