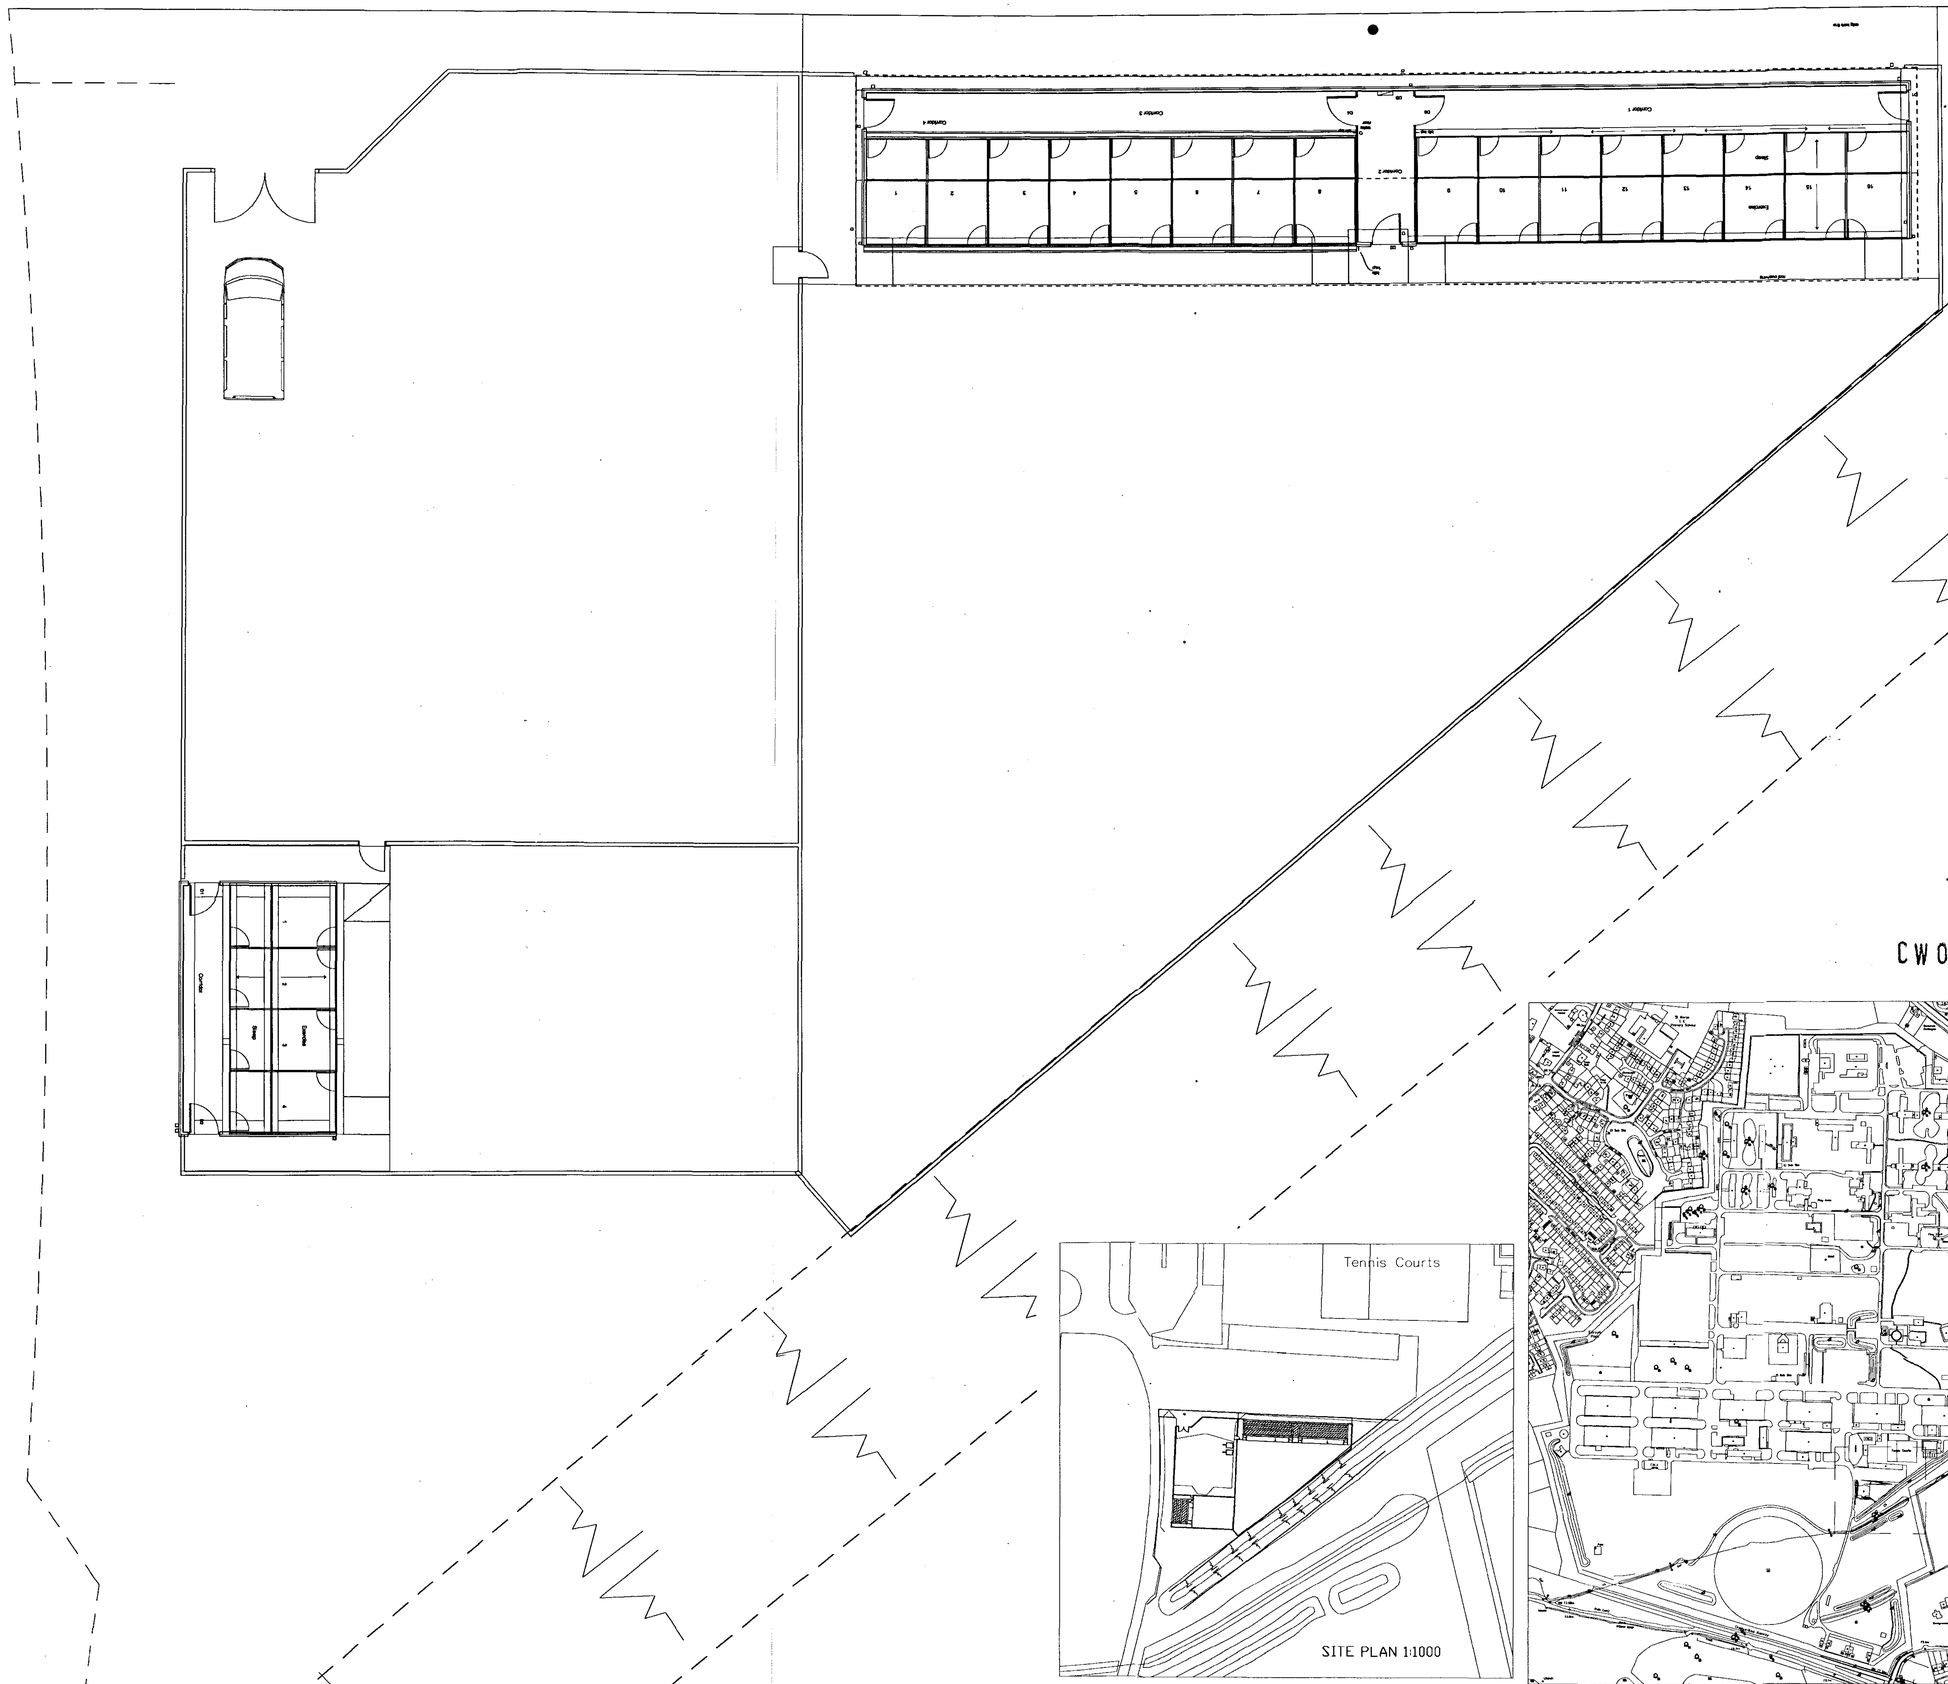

CW08/1979/F

NOTE:
ALL DIMENSIONS ARE TO BE CHECKED ON SITE DO NOT SCALE FROM THIS DRAWING

A	Date

© Copyright

DAVID R DAVIES
(Consulting & Architectural Engineers) Ltd
23, CHARLTON RISE
LUDLOW
SHROPSHIRE
Tele: 01584 874717
Fax: 01584 875991
WWW.DAVIESCONSULTANTS.COM

ARCHITECTURAL
MECHANICAL
ELECTRICAL
CIVIL & STRUCTURAL
DESIGN ENGINEERS

DAVIES David R. Davies Consulting & Architectural Engineers
QMS ISO 9001 REGISTERED FIRM

Client
CARILLION ENTERPRISE

Job Title
NEW DOG KENNELS
STIRLING LINES
CREDENHILL
HEREFORD

Drawing Title
SITE & LOCATION PLAN

Scale 1:200 AT A1

Checked | Approved

Date JUNE '08 | Drawn by D. DAVIES

Drg. No. 3001 / 01 | Rev.