Notes:
Contractors must verify all dimensions on site before commencing any work or shop drawings. This drawing is not to be scaled. Use figured dimensions only.

Subject to statutory approvals and survey.

AREAS
Building areas are liable to adjustment over the course of the design process due to the ongoing construction costing developments.

c h e t w o o d s
a r c h i t e c t s

RISK ASSESSMENT

This drawing has been reviewed for risks with the following assessment.

No foreseeable risks have been identified with the information provided by this drawing. ☒

Foreseeable residual risks have been identified in the information contained within this drawing and as such please refer to the CDM File held on site by the Principal Contractor. ☒

This information is issued for Preliminary Information and Risk Assessment are currently being carried out. ☒

Assessment Date:
Drawing Revision:

Reviewed by:

NB: Refer to landscape drawings for landscape details and Highway drawings for Highway works

WORK PACKAGES

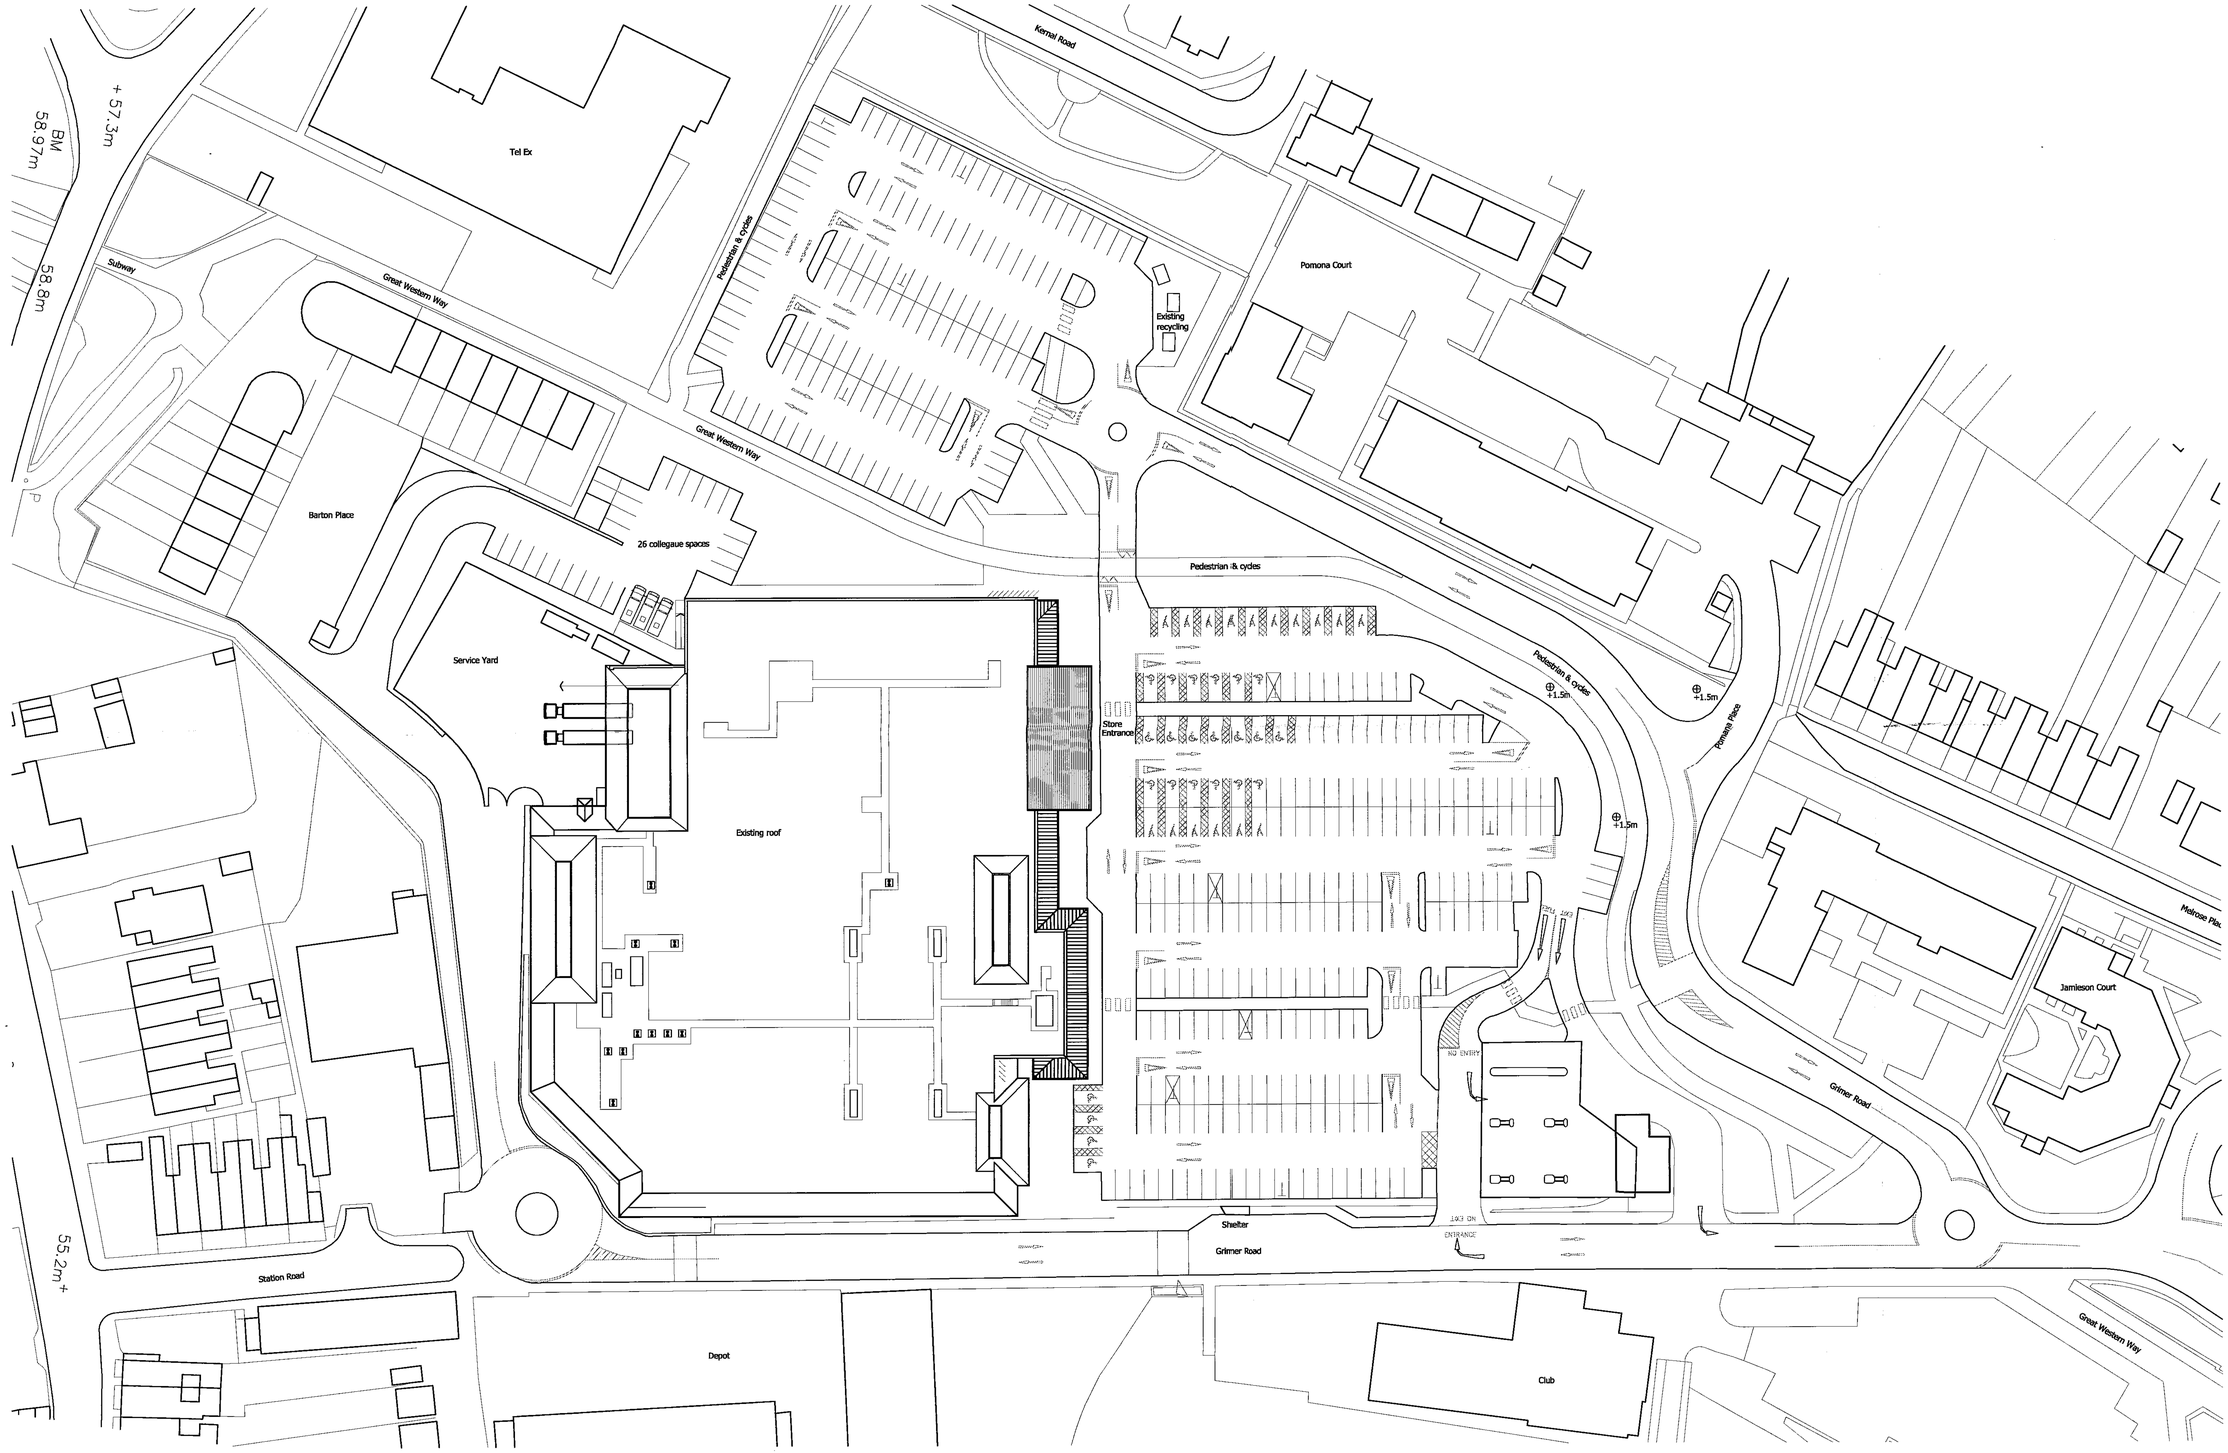

0 10m 20m
1:500

NORTH

CW/092858/F

MERSEYSIDE COUNTY COUNCIL
PLANNING REFERENCE
DEVELOPMENT CONTROL
- 9 NOV 2009
To
Acc'd By
XX XXXXXXXXXXXXXXXXXXXXXXXXXXXX XXXXX XXX
restrictions

PLANNING

c h e t w o o d s ®
a r c h i t e c t s
3rd Floor Marshalls Mill, Marshall Street, Leeds LS11 9YJ
T: +44 (0) 113 234 6900 F: +44 (0) 113 234 6901

Project: Hereford Store Extension
Job Number: 2733

Client: Sainsbury's Supermarket Ltd

Drawing Title: Existing Site Plan
Drawing Size: A1

Drawn MA	Date Oct 2009	Scale 1:500	Cadfile 0/2733/current
Reviewed by DL	Drawing No. PL (0) 02		Rev.