SW06/0187/F

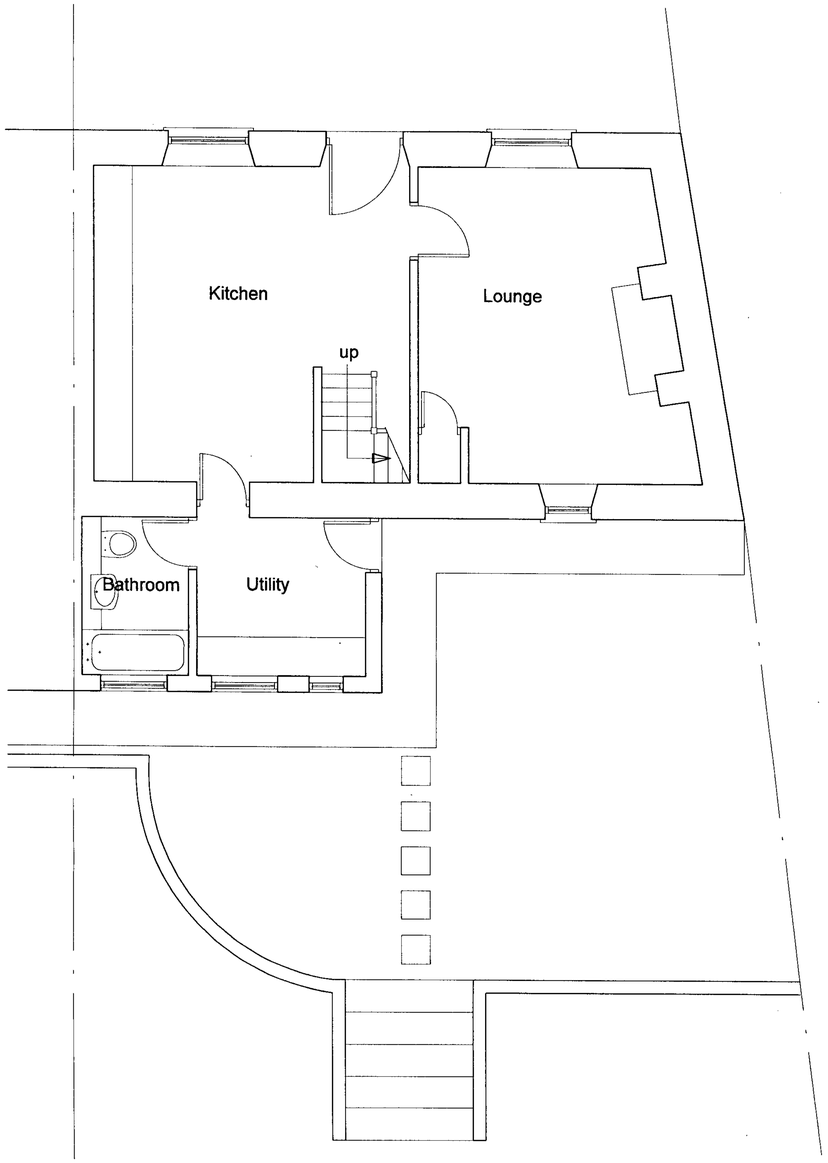

EXISTING GROUND FLOOR PLAN 1/50

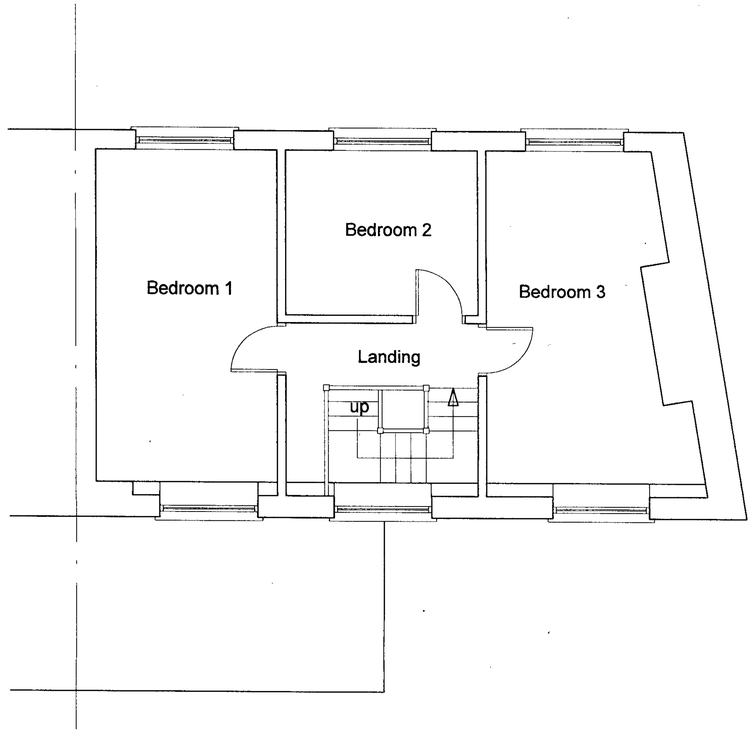

EXISTING FIRST FLOOR PLAN 1/50

EXISTING FRONT ELEVATION 1/100

EXISTING REAR ELEVATION 1/100

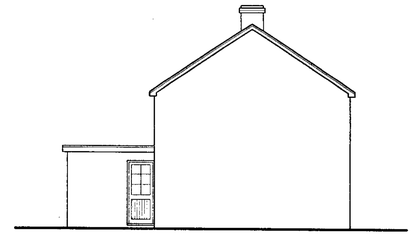

EXISTING SIDE ELEVATION 1/100

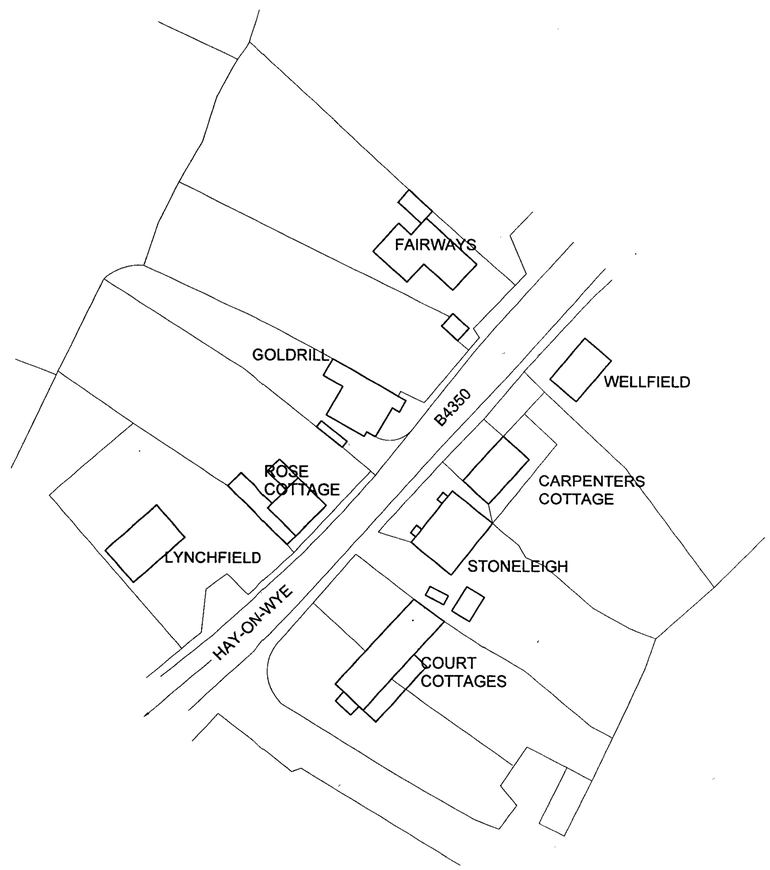

EXISTING SITE PLAN 1/500

TITLE	Proposed Rear Extension to Existing Dwelling Existing Plans, Elevations and Site Plan		
CUSTOMER	Ms. Alison Norton	DRN NJM	JOB No.
SITE ADDRESS	Court Cottage, Clifford,	DATE 29.11.05	DRG No. 01
	Herefordshire.	SCALE As shown	