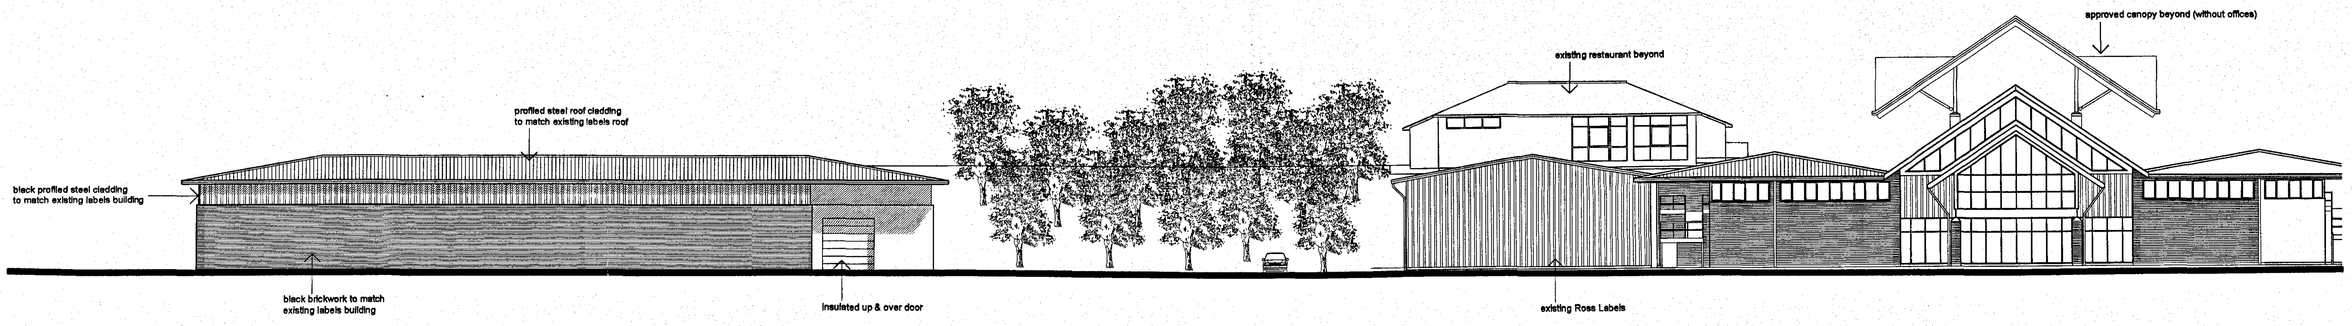

north elevation

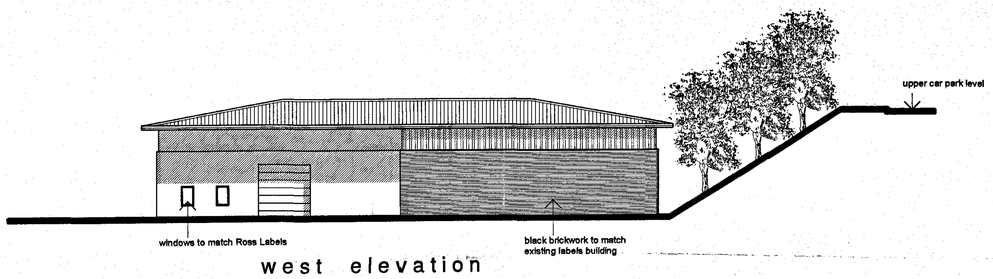

west elevation

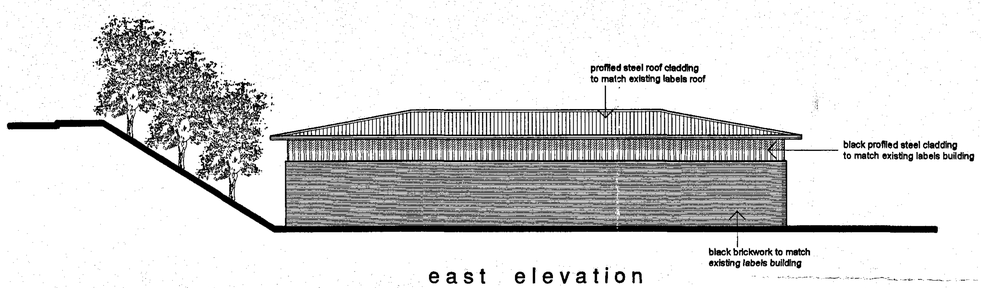

east elevation

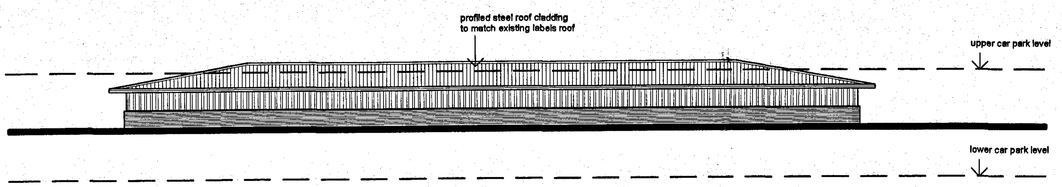

south sectional - elevation

Rev.	Date	Comments
C	01.05.07	External column removed
B	06.03.07	Storage unit amended
A	06.02.07	Storage unit amended

Ross Park

BLENCOWE ASSOCIATES
Old Parish Barn
Sandford St. Martin
Oxfordshire
OX7 7AG
Tel. 01608 683466 Fax. 01608 683452

project:

OVERROSS REDEVELOPMENT
ROSS-ON-WYE

drg. title

ROSS PARK
STORAGE UNIT ELEVATIONS

scale 1:200	drawn by: JDL
date 23 Jan 2007	checked
drg. no 8511-P02	rev C

- 2 MAY 2007
To