SE06/0334/F

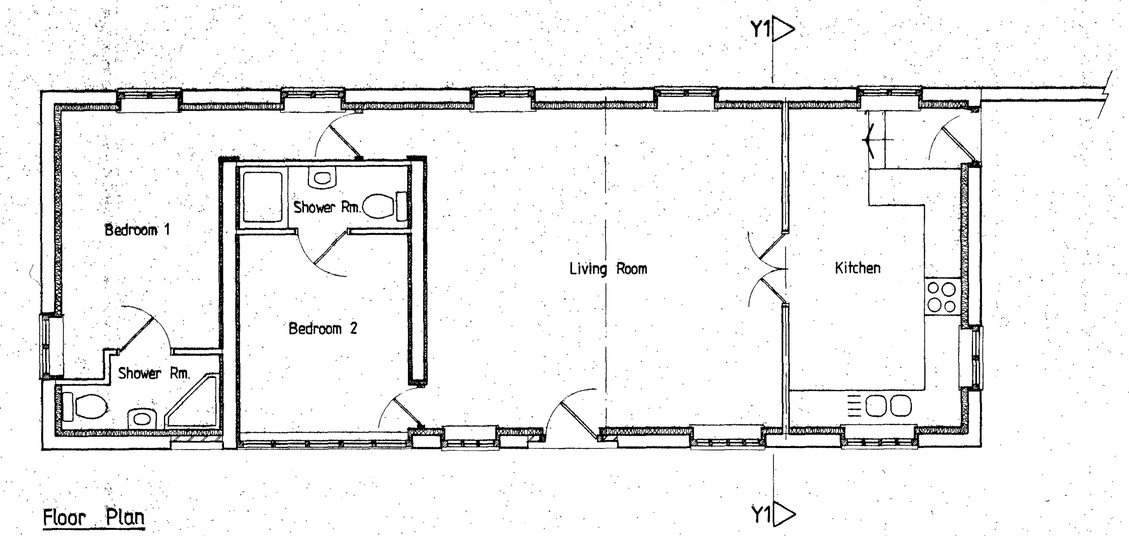

Floor Plan

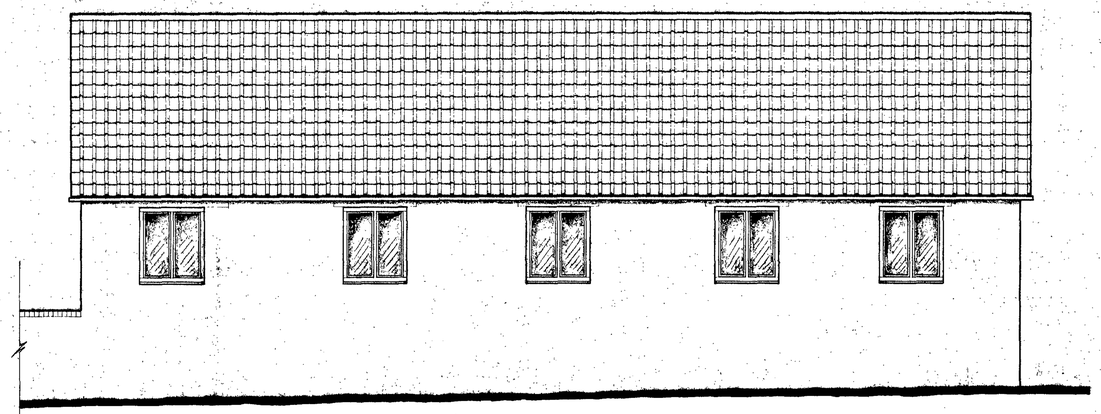

East Elevation

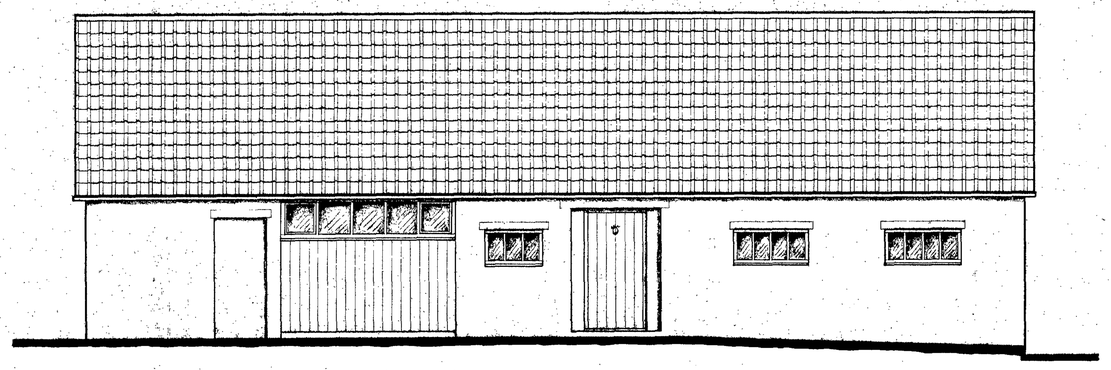

West Elevation

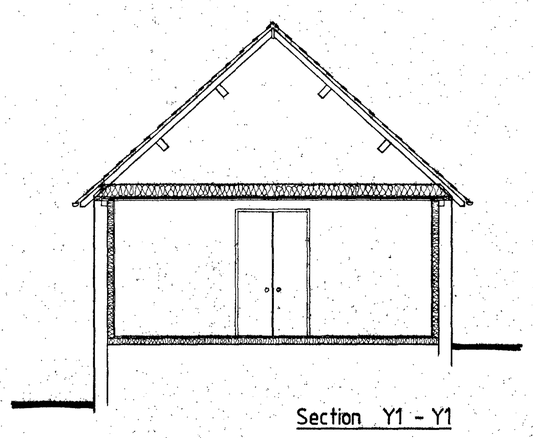

Section Y1 - Y1

BUILDING II

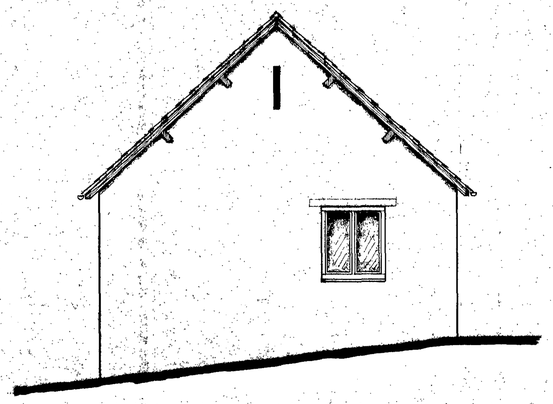

North Elevation

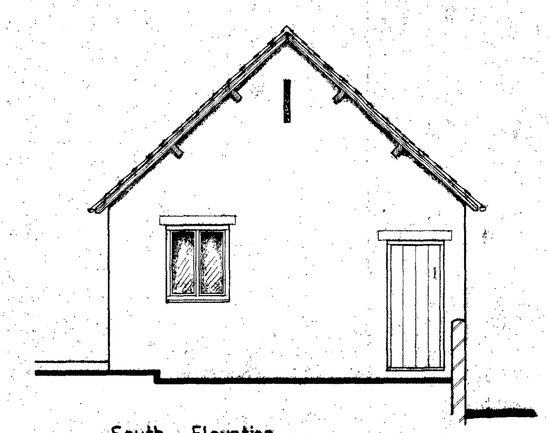

South Elevation

HEREFORDSHIRE COUNCIL
PLANNING SERVICES
DEVELOPMENT CONTROL
02 FEB 2006
To: File:
Ack'dg:

Proposed Conversion of Disused Farm Buildings to Holiday Cottages at Broadmoor Common, Woolhope

Burton & Co. Lydiatt Place Brimfield Ludlow Shropshire SY8 4NP

Tel: 01584 711106

Scale 1:50

Drawing No: 817/05/B1