SW07/0770/F

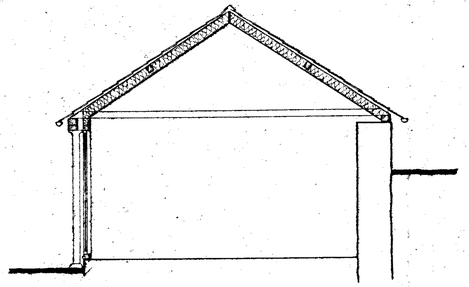

Section U1 - U1

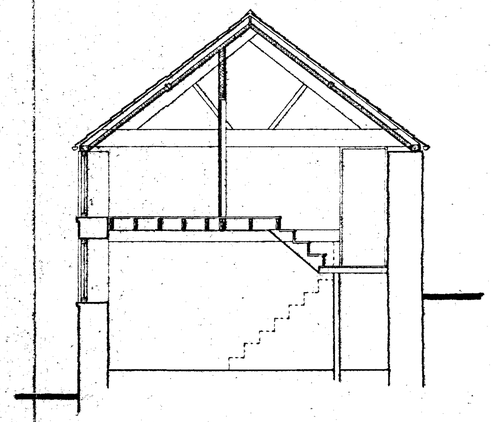

Section V1 - V1

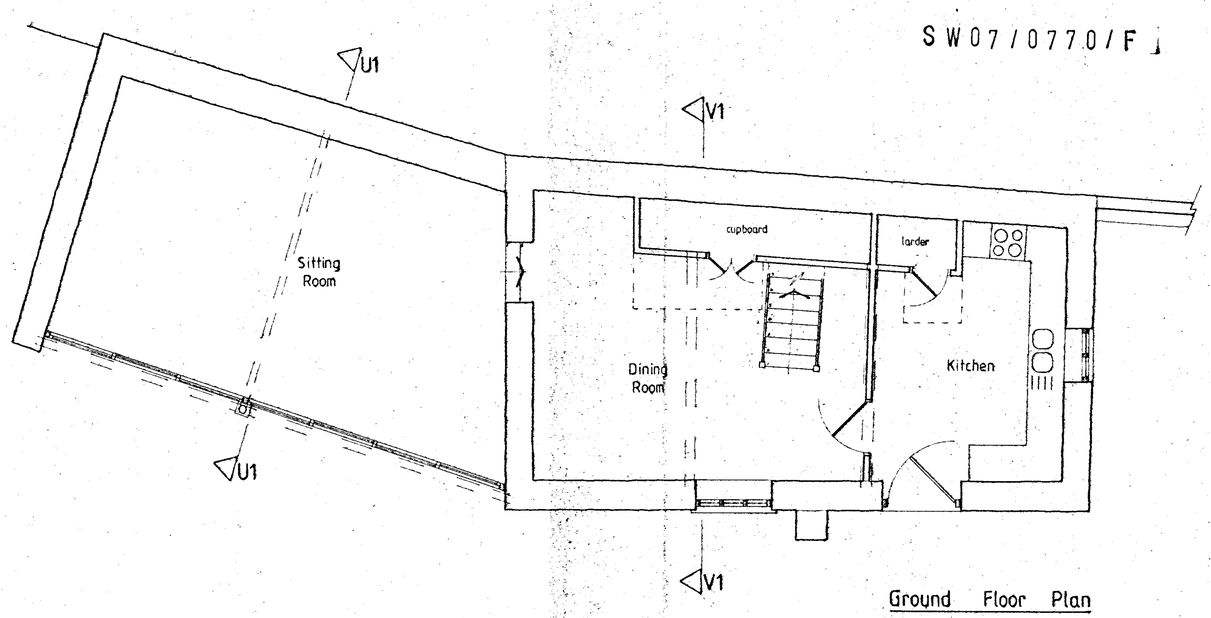

Ground Floor Plan

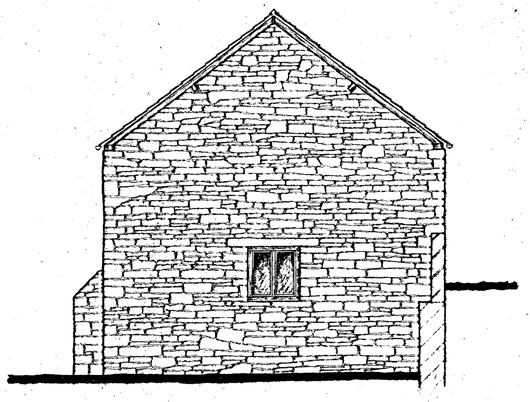

Southeast Elevation

HOUSE 3

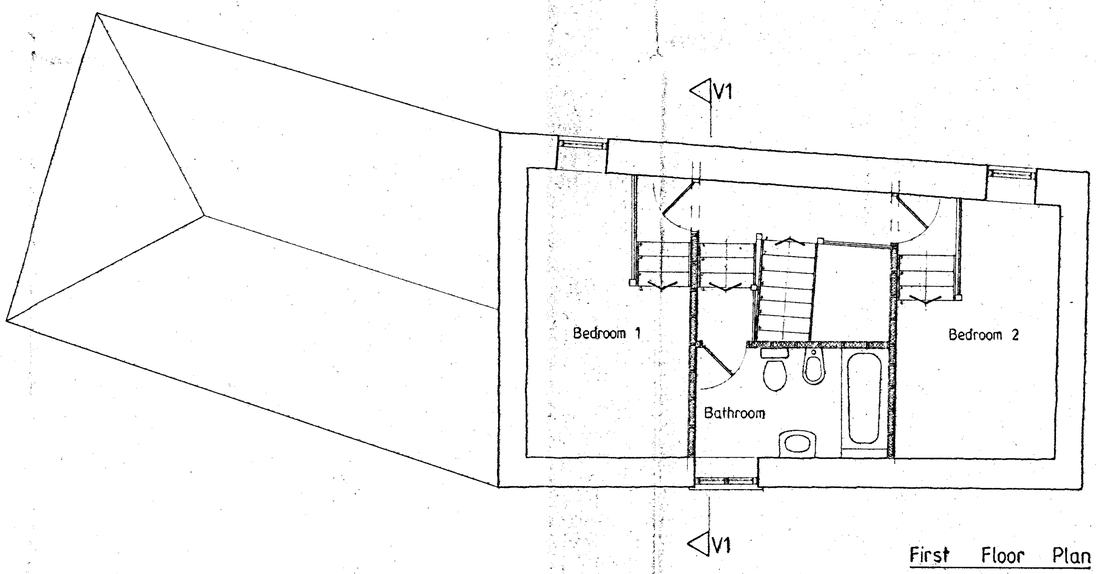

First Floor Plan

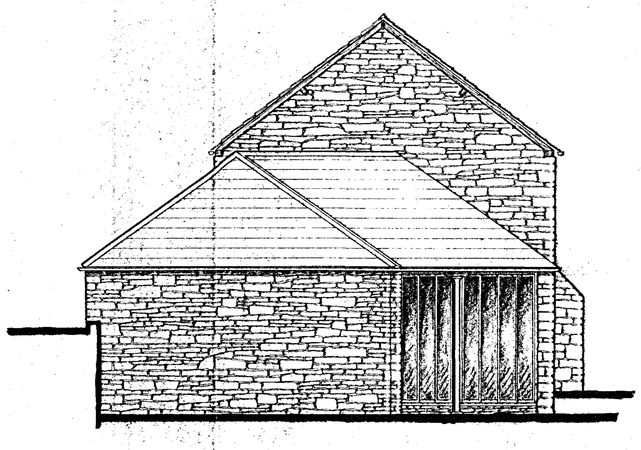

Northwest Elevation

HEREFORDSHIRE COUNTY COUNCIL PLANNING SERVICES DEVELOPMENT CONTROL
13 MAR 2007
Ack:
Tot:
File:

Proposed Conversion of Traditional Farm Buildings at Sydcombe Farm, Dorstone

Burton & Co Lydiatt Place Brimfield Ludlow Shropshire SY8 4NP Tel: 01584 711106

Scale 1:50

Drawing No: 819/05/E1