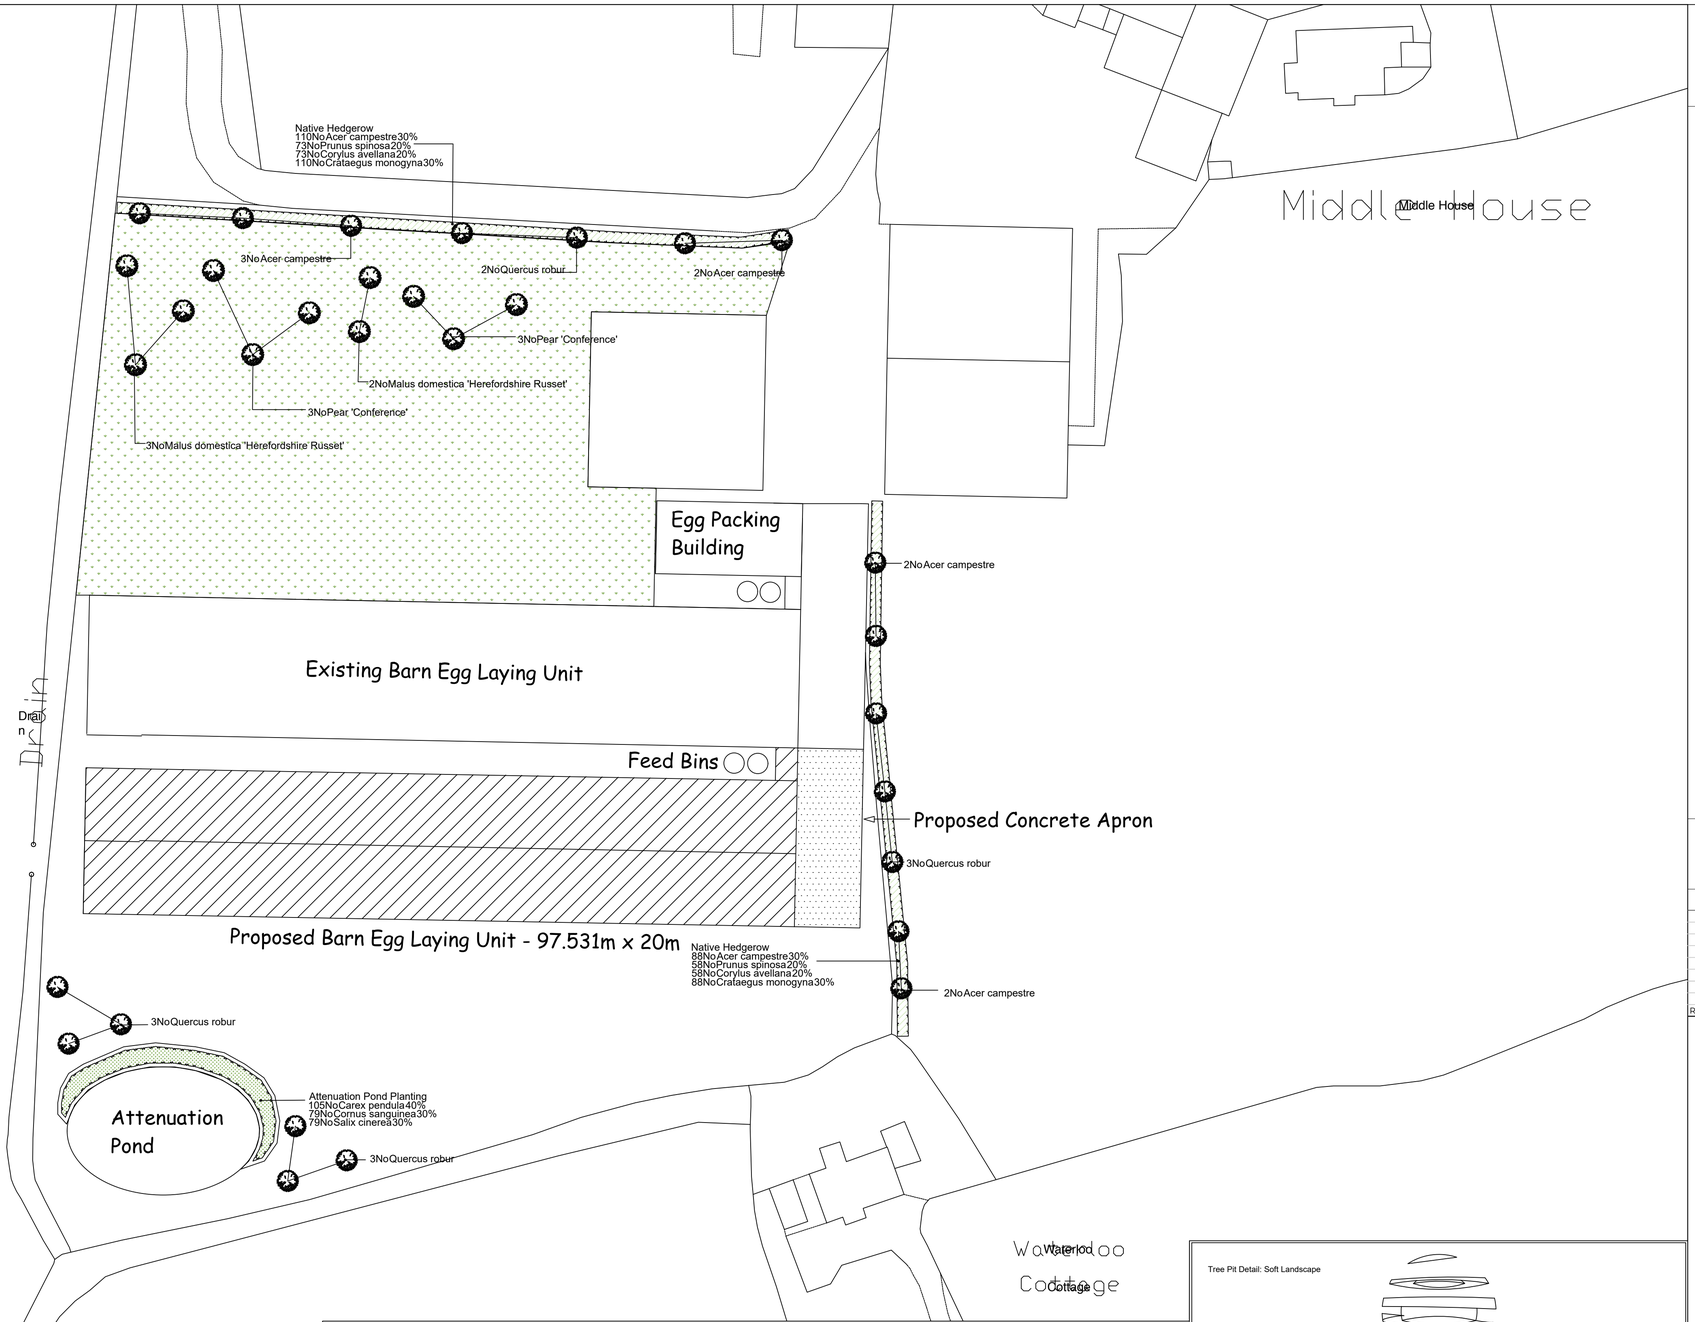

SPECIFICATION
All works generally, to comply with the written Soft Landscape Specification.

NOTE: DO NOT SCALE FROM DRAWING

Legend

- Proposed tree planting within soft landscape. See tree pit detail.
- Proposed mixed native hedge planting to be planted in a double staggered row 500mm apart and at 500mm centres in each row. To be maintained at 3m height
- Proposed grassland to orchard planting area to be seeded with EM4 grass seed mix as supplied by Emorsgate Seeds and sown at 4 grams per msq, or similar and approved
- Proposed marginal aquatic planting to attenuation pond

Planting Schedule

Trees

Species Name	Girth	Height	Density	Specification	No.
Malus domestica 'Herefordshire Russet'		1.5-2.0m	Counted	Standard 1.75m - bare-root - M25 rootstock	5No
Quercus robur	10-12cm	3.0-3.5m	Counted	Standard :Clear Stem 150-175 :2x :RB	11No
Acer campestre		175-200cm	0.5Ctr Double Staggered at 0.5m offset	Feather :BR :Maintained as native hedgerow	198No
Crataegus monogyna		175-200cm	0.5Ctr Double Staggered at 0.5m offset	Feather :BR :Maintained as native hedge	198No
Acer campestre	10-12cm	300-350cm	Counted	Standard :Clear Stem 150-175 :2x :RB	9No
Pear 'Conference'	6-8cm	350-400cm	Counted	Clear Stem 150-175 :Light Standard :B	6No

Shrubs

Species Name	Height	Pot Size	Specification	Density	No.
Cornus sanguinea	40-60cm	2L	Branched :3 brks :C	2/m²	79No
Corylus avellana	175-200cm		Feather :BR :Maintained as native hedgerow	0.5Ctr Double Staggered at 0.5m offset	131No
Prunus spinosa	100-120cm		Bushy :BR :Maintained as native hedgerow	0.5Ctr Double Staggered at 0.5m offset	131No
Salix cinerea	40-60cm		Branched :2 brks :B	2/m²	79No

Herbaceous

Species Name	Height	Pot Size	Specification	Density	No.
Carex pendula		3L	C	2/m²	105No

Tree Pit Detail: Soft Landscape

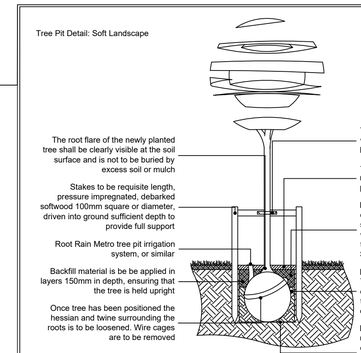

Components as supplied from GreenBlue Urban or similar

Rev	Date	Details	Drawn

ACD ENVIRONMENTAL

HEAD OFFICE
Rodbourne Rail Business Centre, Grange Lane, Malmesbury, SN16 0ES
Tel: 01666 825646

Courtyard House, Mill Lane, Godalming, GU7 1EY
Tel: 01483 425714

Suite 6, Crescent House, Yonge Close, Eastleigh, SO50 9SX
Tel: 02382 026300

9 Brownlow Road, Cambridge, CB4 3NG
Tel: 07825 868654

Unit 50, Space Business Centre Gloucester, Olympus Park, Quedgeley, Gloucester, GL2 4AL
Tel: 07769 263864

email: mail@acdenv.co.uk
www.acdenvironmental.co.uk

Ian Pick Associates Ltd
Specialist Agricultural & Rural Planning Consultants

scheme: Middle House Farm, Burley Gate, Hereford
client: Ian Pick Associates
drawing: Landscape Proposals
date: January 2018
scale: 1:500@A1
drawing no: IPA21659-11
drawn: DM checked: JPF

Copyright of ACD Environmental Ltd. All rights described in Chapter IV of the Copyright, Designs and Patents Act 1988 have been generally asserted. 2011. Copyright of this plan remains with ACD until all fees have been paid in full.