UKP SCANNED

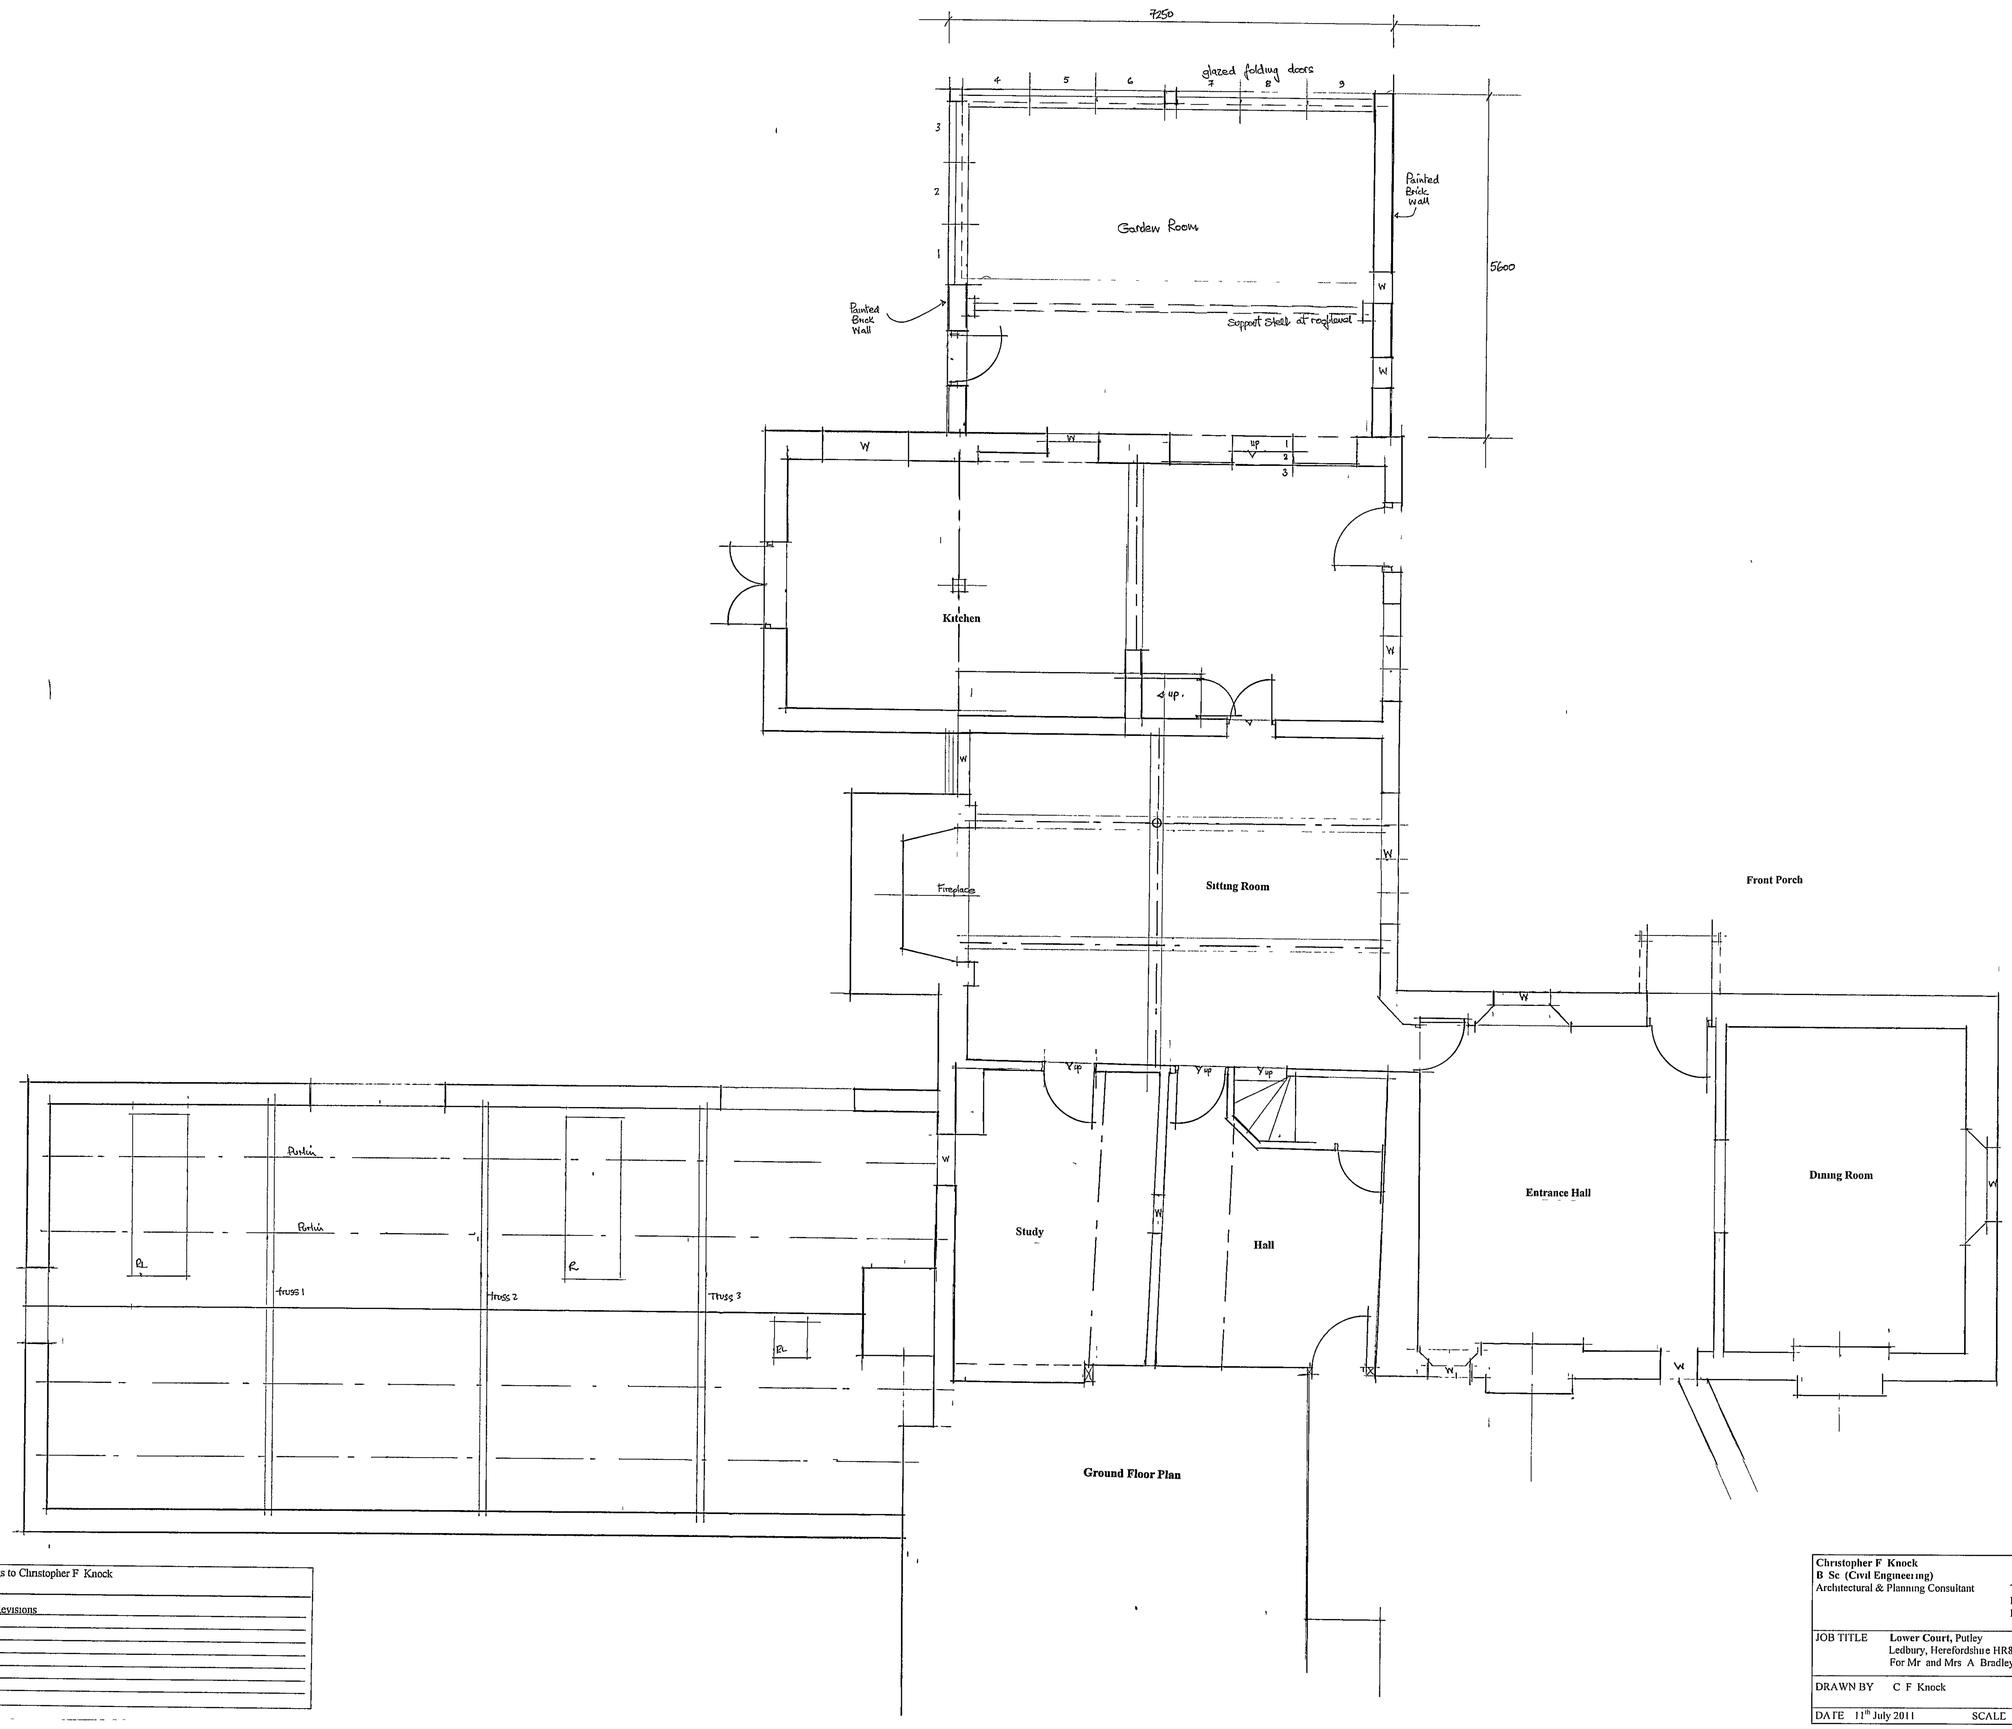

Ground Floor Plan

N /112496/FH

N /112497/L

The copyright of this drawing belongs to Christopher F Knock
Do not scale of this drawing

Date	Revisions

Christopher F Knock
B Sc (Civil Engineering)
Architectural & Planning Consultant

Tel 01531 635462
Fax 01531 634658
Email chris@christopherknock.co.uk

Tinkers Grove Cottage
The Deer Park, Eastnor,
Nr Ledbury
Herefordshire HR8 1RQ

File

JOB TITLE **Lower Court,** Putley
Ledbury, Herefordshire HR8 2QP
For Mr and Mrs A Bradley

DRAWN BY C F Knock

DRAWING TITLE **Proposed ground floor plan**

DATE 11th July 2011

SCALE 1 50

DRAWING NO **1311·1580 04**