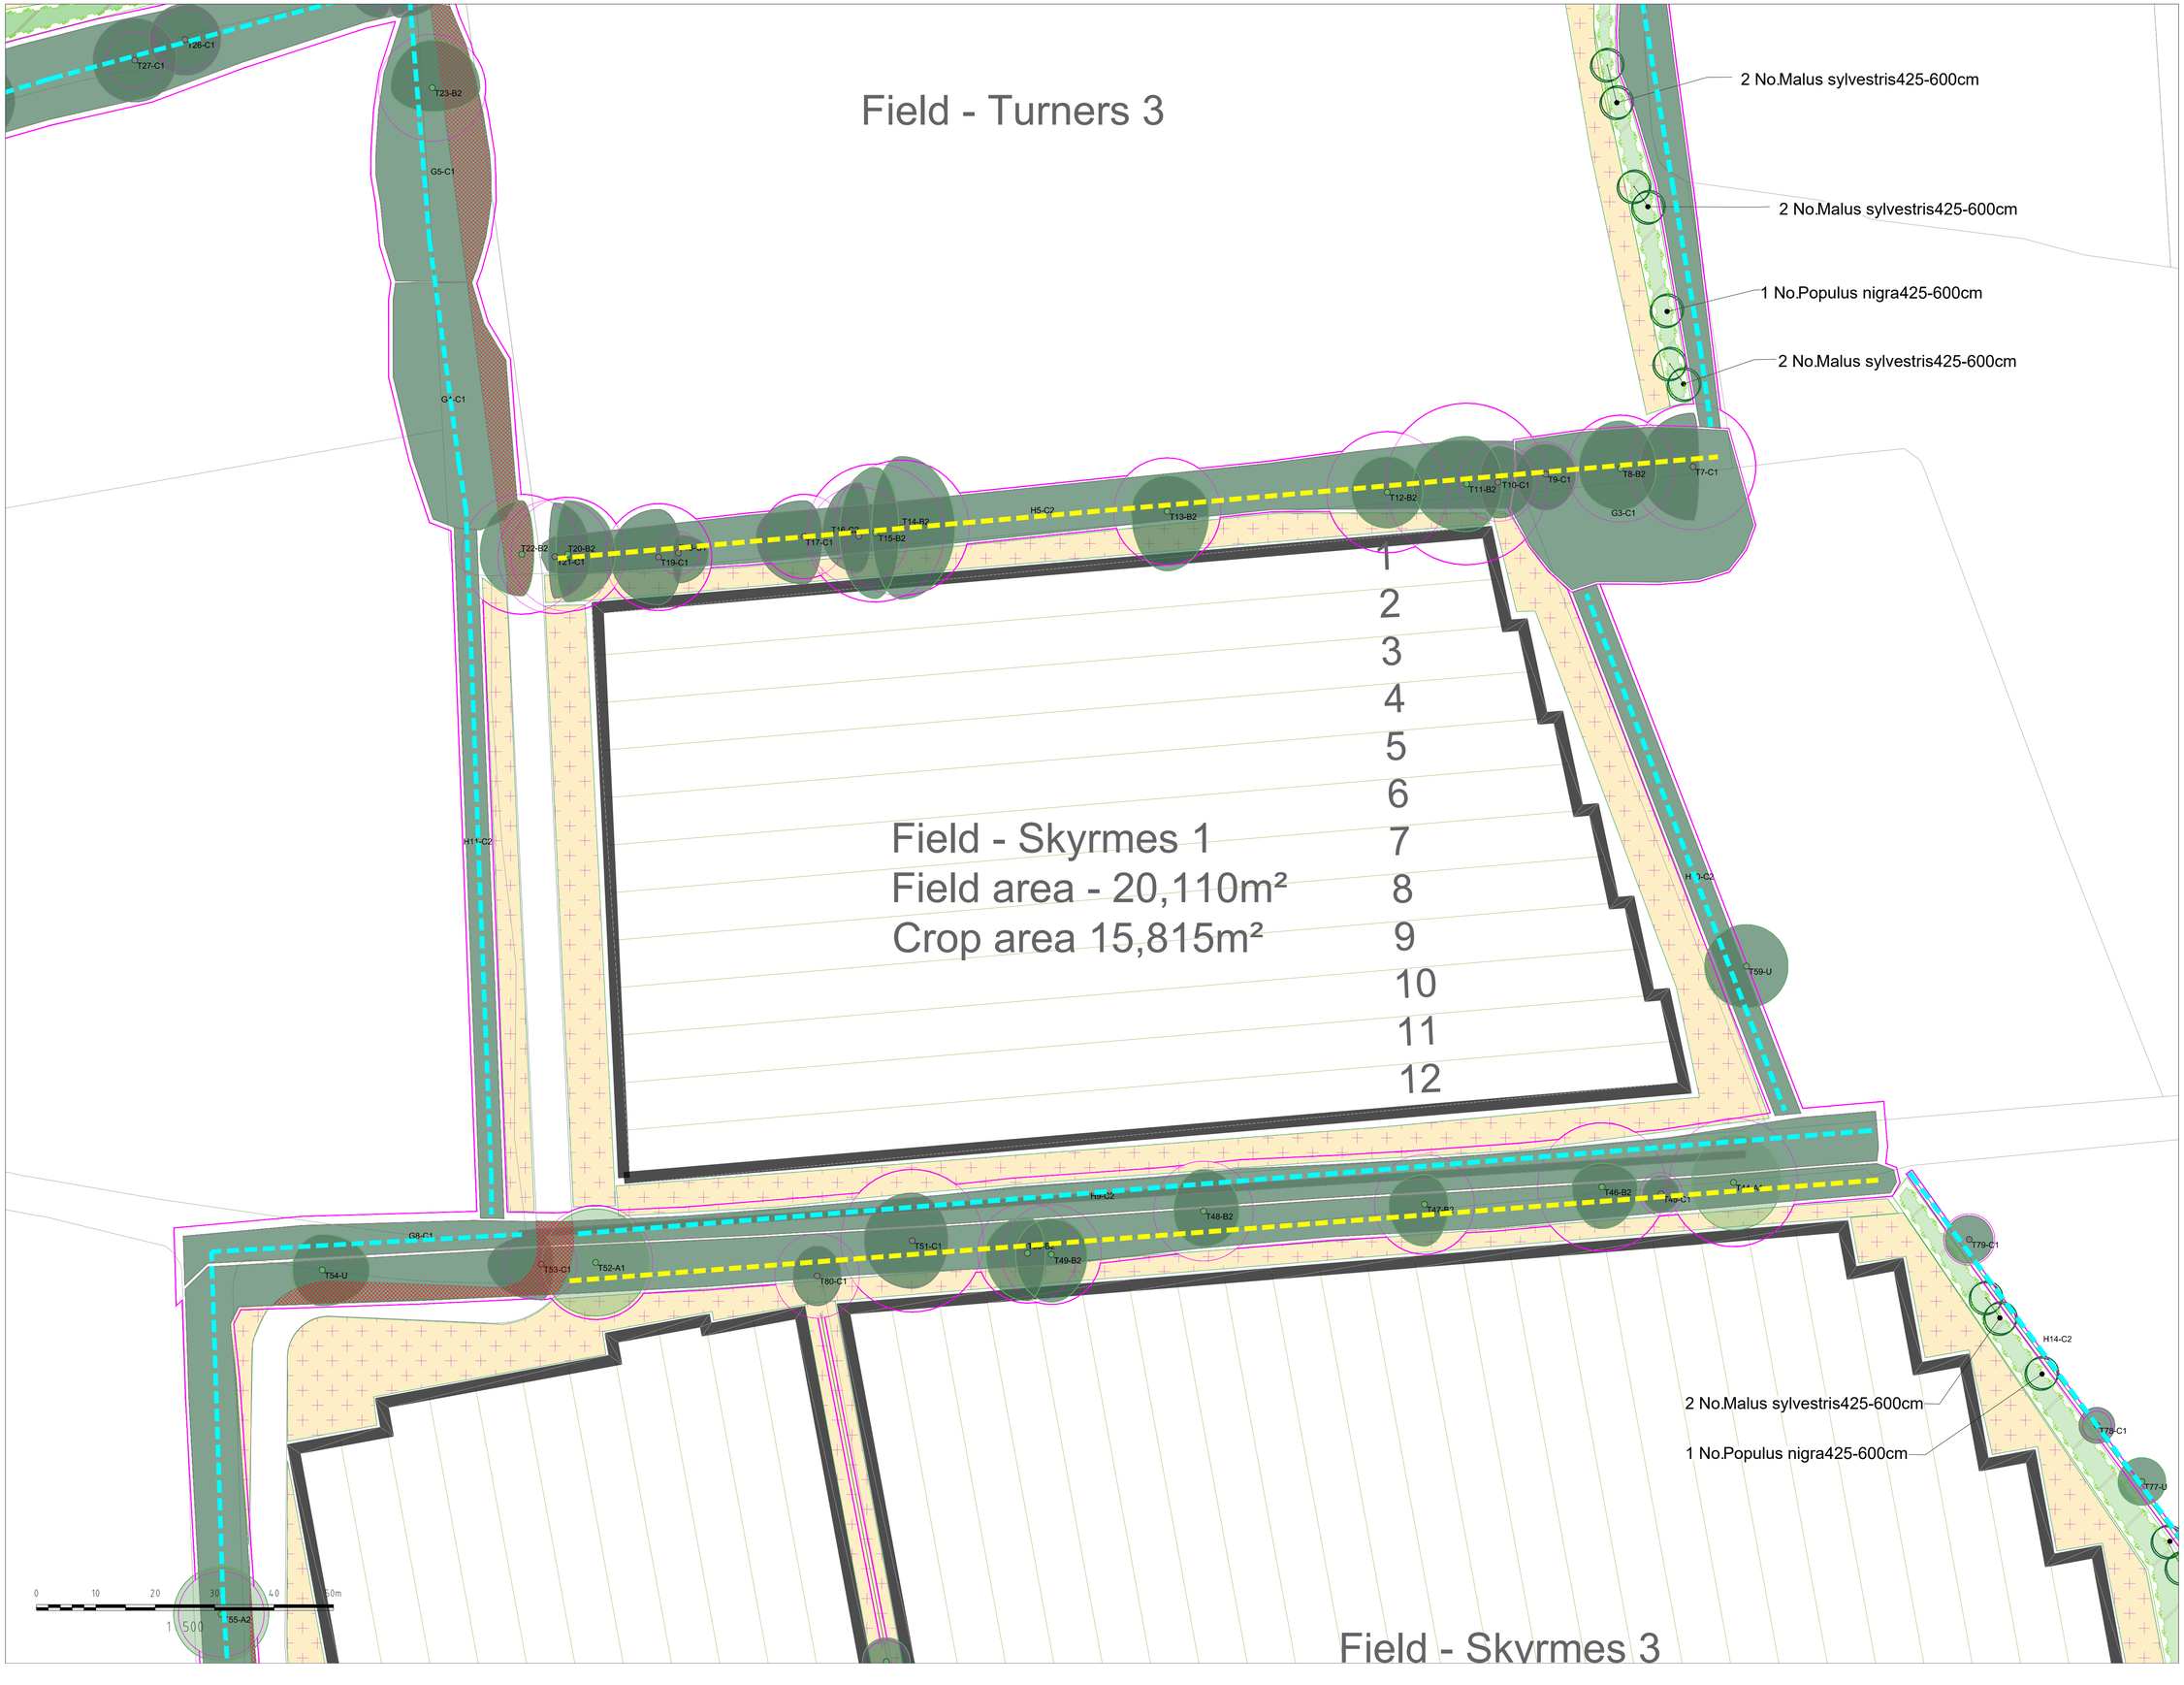

© This drawing and the building works depicted are the copyright of the Influence Landscape Planning and Design Ltd and may not be reproduced except with written consent. Figured dimensions only are to be taken from this drawing. All contractors must visit the site and be responsible for taking and checking all dimensions relative to their work. Influence are to be advised of any variation between drawings and site conditions.

Do not scale off drawings.
All dimensions to be checked on site.

Revision	Drawn	Comments	Date
A	OW	Issued as Final	07.04.22
B	OW	Mitigation amended	01.09.22

Soft Landscaping

- **Existing Vegetation for Removal**
- **Existing Vegetation and Root Protection Area**
- **Proposed Trees**
- **Proposed Native Hedgerow**
- **Proposed Native Scrub**
  Areas to also be seeded with understorey woodland grass mix Emorsgate EW1 or similar
- **Proposed Wildflower Meadow**
  Emorsgate EM2 or similar
- **Proposed Wetland Meadow**
  Emorsgate EM8 or similar

Hedgerow Management Heights

- **Existing Hedgerow Managed up to 2-3m high**
- **Existing Hedgerow Managed up to 3-4m high**

Note

- Existing vegetation and ground conditions to be retained where possible and left undisturbed unless shown otherwise.

STATUS **FINAL**

influence®

Midlands Office
Healy's Wharf
Huddlestone's Wharf
Millgate, Newark
Notts NG24 4UL
+44 (0)1636 702152

London Office
Juxon House
100 St Paul's Churchyard
London
EC4M 8BU
+44 (0)20 3102 7770

info@influence.co.uk
www.influence.co.uk

PROJECT
Drakeley Farm, Marden

CLIENT
S&A Group

TITLE
Soft Landscape Design Proposals Sheet 4

SCALE	1:500	DATE	29.03.22
DRAWN	OW	CHECKED	

JOB NO:	DWG NO:	REV NO:	ORIGINAL SIZE
N0837	(96)001	B	A1

© copyright