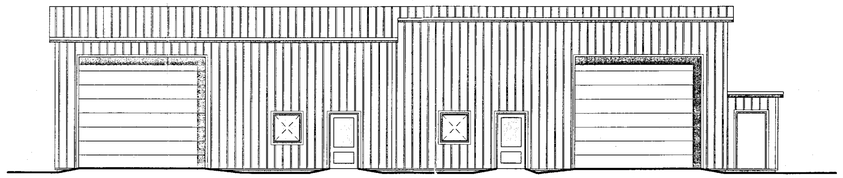

SOUTH

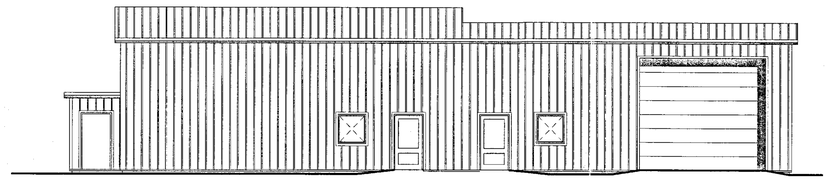

WEST

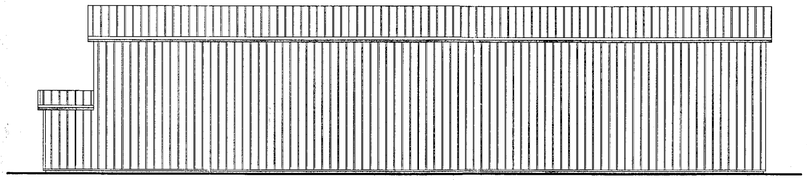

NORTH

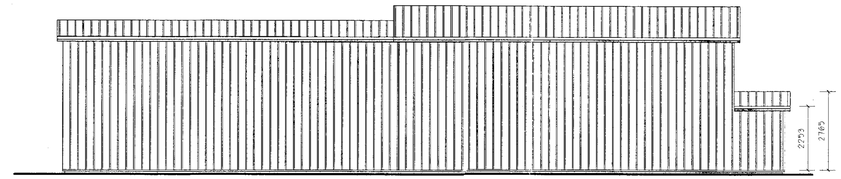

EAST

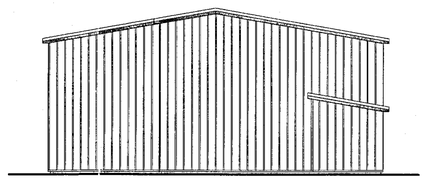

EAST

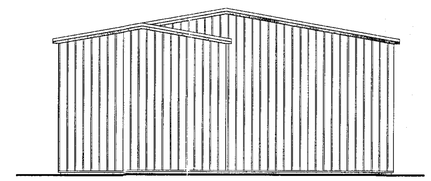

SOUTH

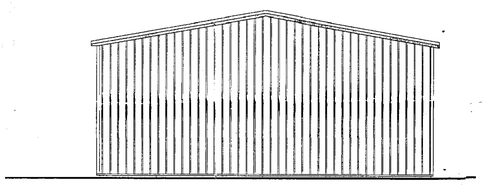

WEST

FACING MATERIALS

KINGSPAN KS 1000 RW COMPOSITE PANELS WITH 60MM THICK INSULATION CORE TO ALL ELEVATIONS EXCEPT FIRE BOUNDARIES WHERE SHOWN

KINGSPAN KS 1000 FW COMPOSITE PANEL 70MM THICK INSULATION CORE TO ALL FIRE BOUNDARY WALLS

KINGSPAN KS 1000 RW COMPOSITE PANEL TO ROOFS 80MM INSULATION CORE THICKNESS

KINGSPAN TRIPLE SKIN ROOLIGHTS 10% ROOF AREA

INSULATED ROLLER SHUTTER ACCESS DOORS

STEEL EMERGENCY EXIT DOORS

ALUMINIUM FRAMED SEALED DOUBLE GLAZED WINDOWS AND PERSONNEL DOORS

0.7MM HPS COATED STEEL TRIMLINE GUTTERS AND DOWNPIPES

SHADOWLINE BARGES

ALL COLOURS TO BE AGREED WITH LPA

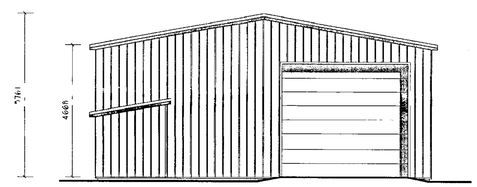

NORTH

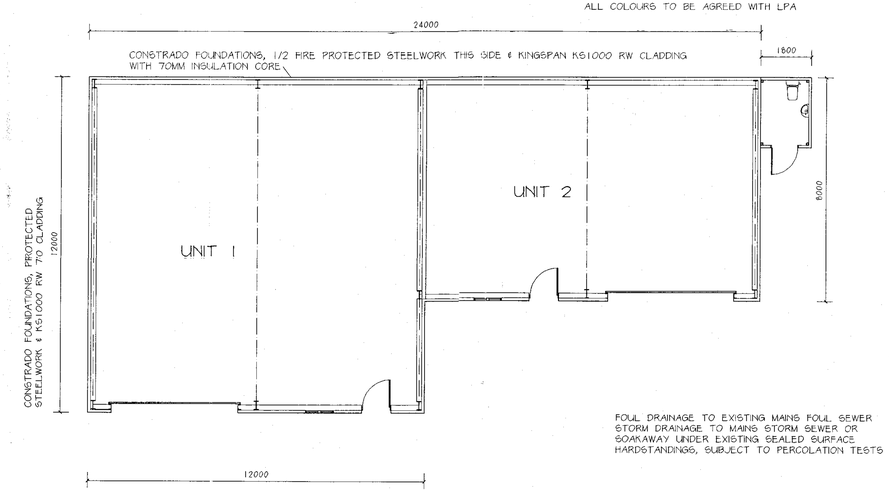

FOUL DRAINAGE TO EXISTING MAINS FOUL SEWER
STORM DRAINAGE TO MAINS STORM SEWER OR SOAKAWAY UNDER EXISTING SEALED SURFACE HARDSTANDINGS, SUBJECT TO PERCOLATION TESTS

BUILDING NO 1

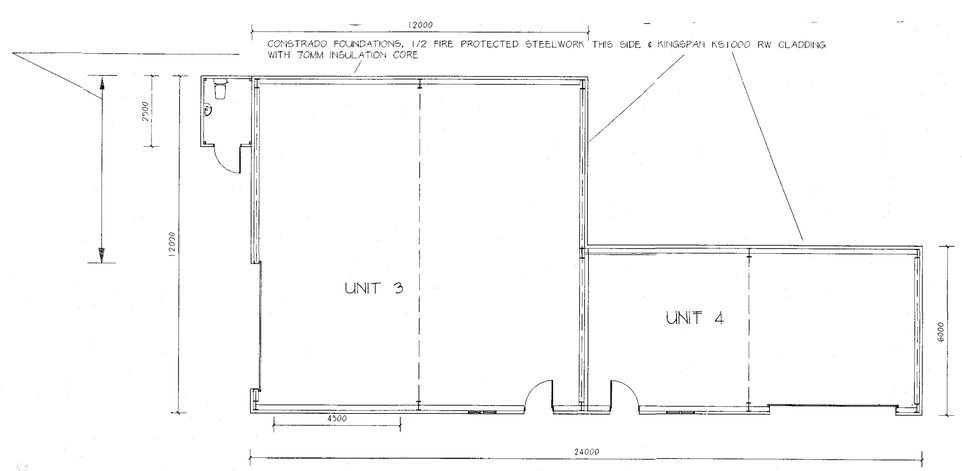

BUILDING NO 2

revisions

CW07/3940/F

Job

proposed business units at
marshall business centre
faraday road, hereford

drg. title

buildings 1&2 plans & elevations

date : dec 07 drg. no.
scale : 1:100 @ A1 762.03
drn by : SP

stephen potter
architectural & building services ltd
pomona office, pomona drive,
kings acre road,
hereford
hr4 0an

tel/fax :01432264582
email : steve.potter6@btconnect.com

24 OCT 2007