NE07/1022/F

NOTES:

1. Figured dimensions to be taken in preference to scaled dimensions.
2. Large scaled drawings to be taken in preference to small scale.
3. Critical dimensions to be taken from site.
4. If in doubt, the contractor must ask for clarification.
5. These drawings & designs are the copyright of James Slater & Co.

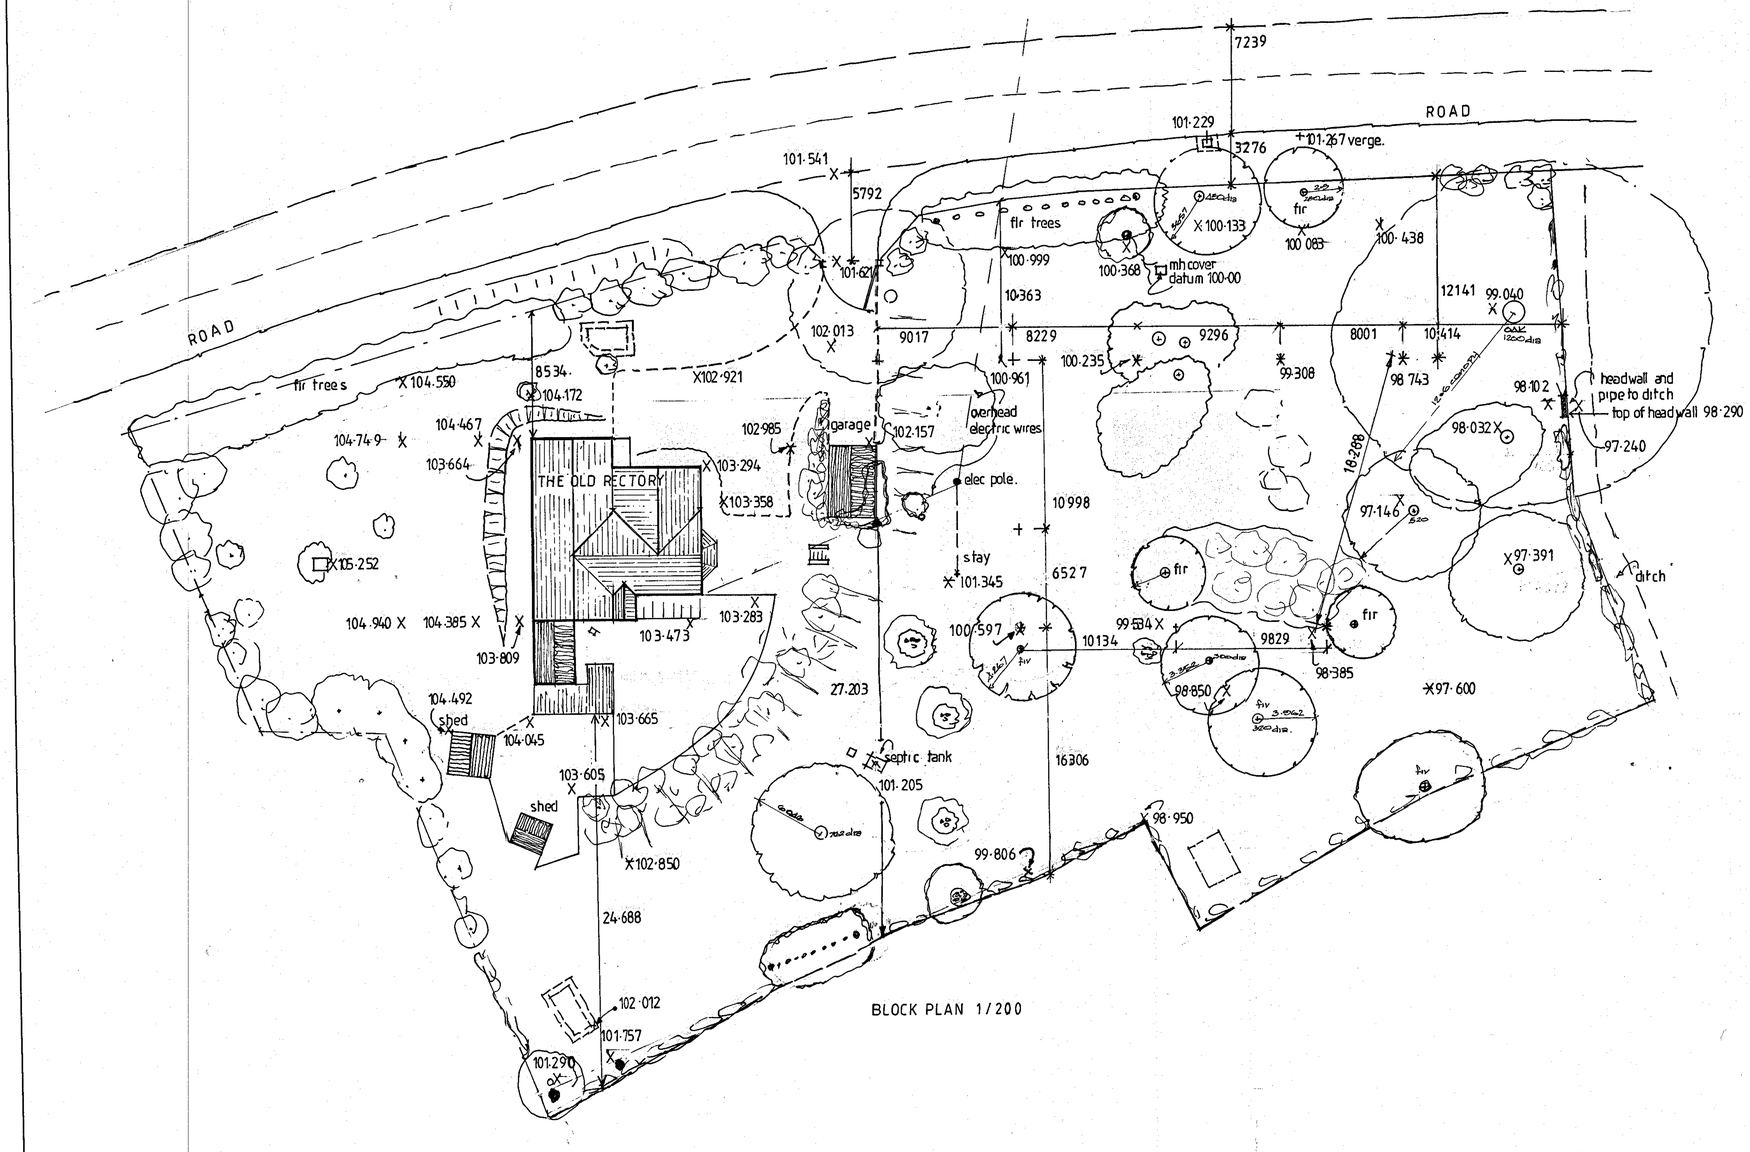

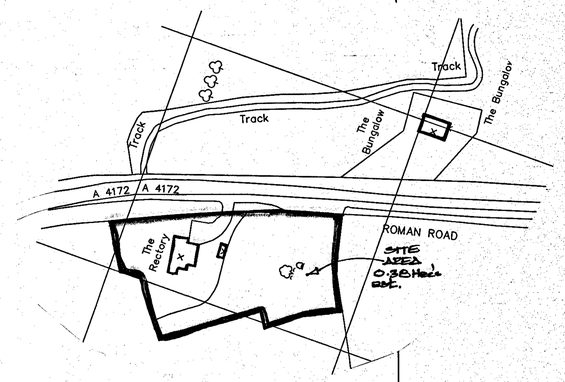

SITE PLAN 1/1250

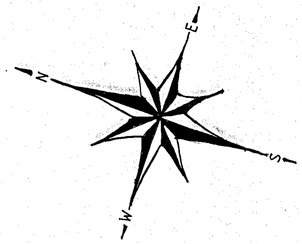

REVISIONS:

CLIENT:

MR P. RANDALL

TITLE:

SURVEY BLOCK PLAN & SITE PLAN

SITE:

THE OLD RECTORY
PIXLEY
NR LEDBURY
HEREFORDSHIRE
HR8 2QA

JAMES SLATER & Co.
CHARTERED BUILDING SURVEYORS

53 DYER STREET, CIRENCESTER,
GLOUCESTERSHIRE GL7 2PP
Tel: (01285) 650686
Fax: (01285) 658734
Email: info@jamesslater.co.uk
www.jamesslater.co.uk

RICS

SCALES: AS STATED

DATE: FEB 07

DRAWN:

DRAWING NUMBER: 06/353/02

REV:

30 MAR 2007

AXIS D.O.S. SWINDON TEL: (01793) 513306