Revisions

Date Rev. Notes

CW07/3823/F

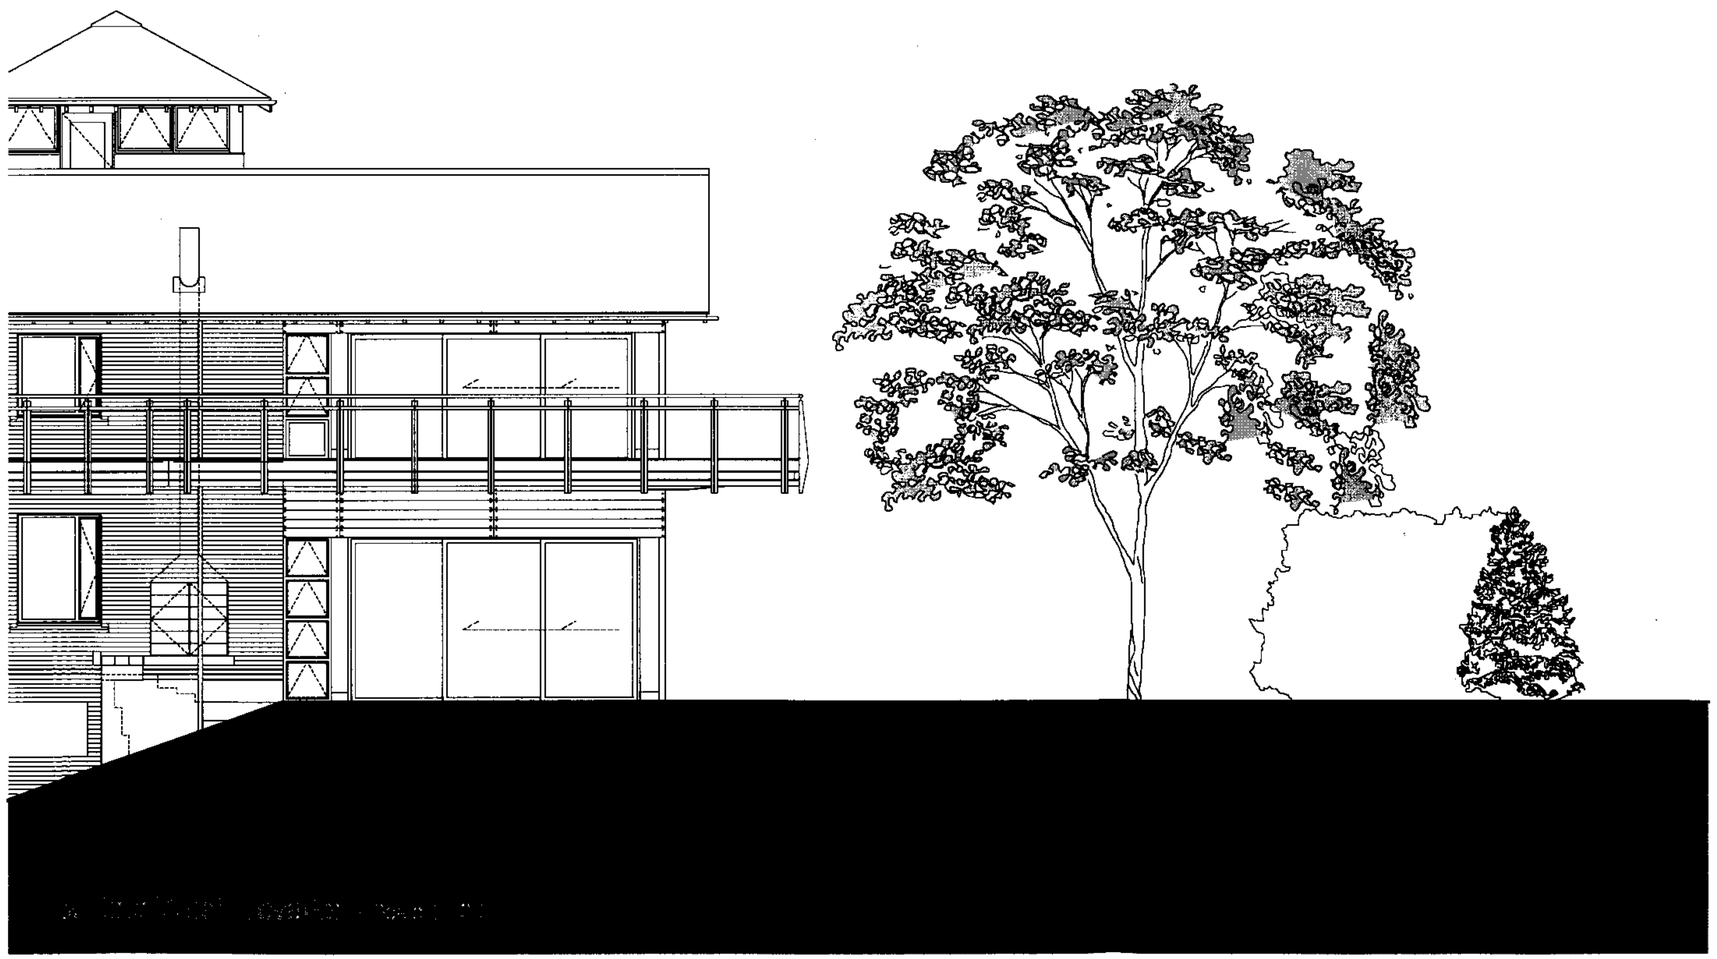

DEVELOPMENT CONTROL
28 NOV 2007
To:

Job No. 3826.002 | Drawing No. | Rev

This drawing should not be scaled. Use figured dimensions only. All dimensions must be checked on site and any discrepancies notified to the Architect.

This drawing is Copyright

1:100 and 1:200 @ A3	Scale
OCTOBER 2007	Date
PROPOSED EXTENSION	Title
MANOR FARM FOR JOHN DAVIES	
EXISTING ELEVATIONS - SHEET 1	

30 EIGN GATE
HEREFORD HR4 0AB
TEL (01432) 277133
FAX (01432) 341052

JAMIESON ASSOCIATES ARCHITECTS