NC 07/0530/F

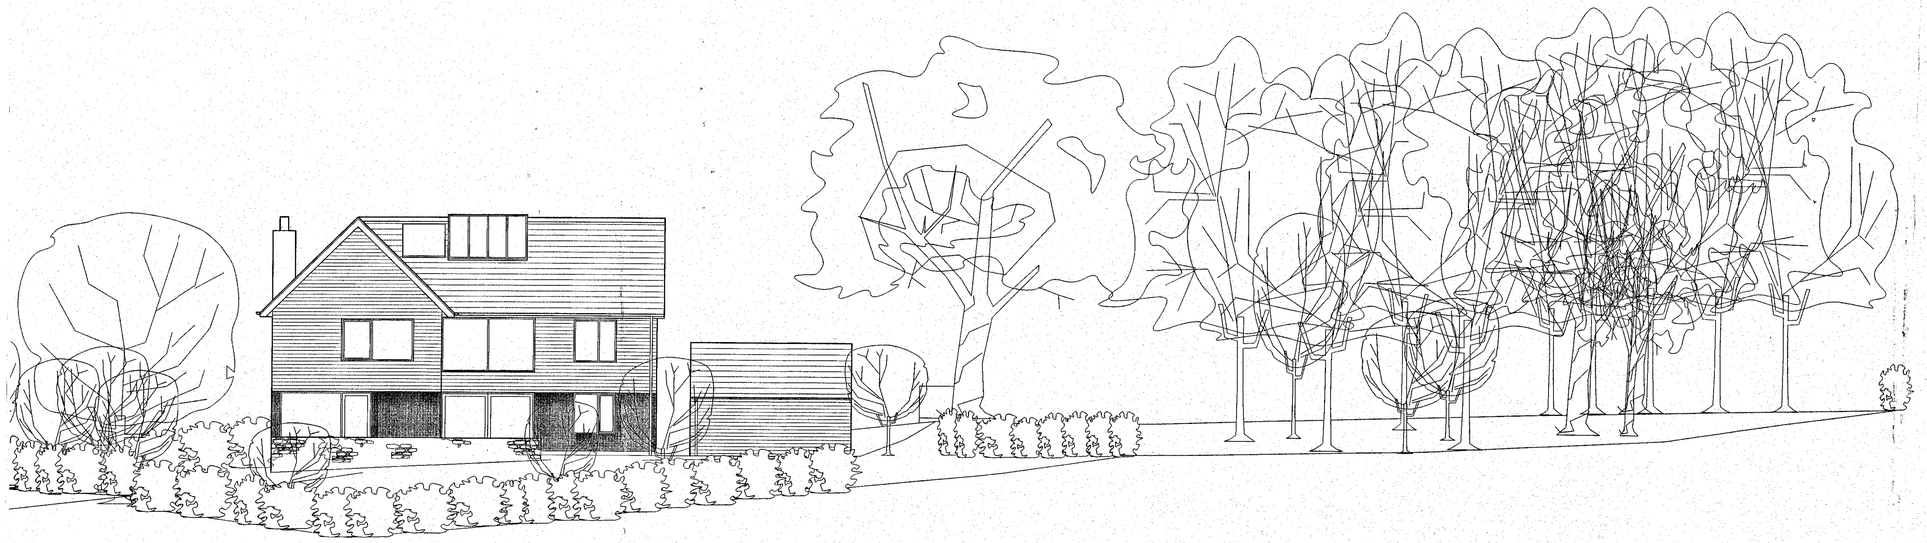

SOUTH-WEST ELEVATION
scale 1:100

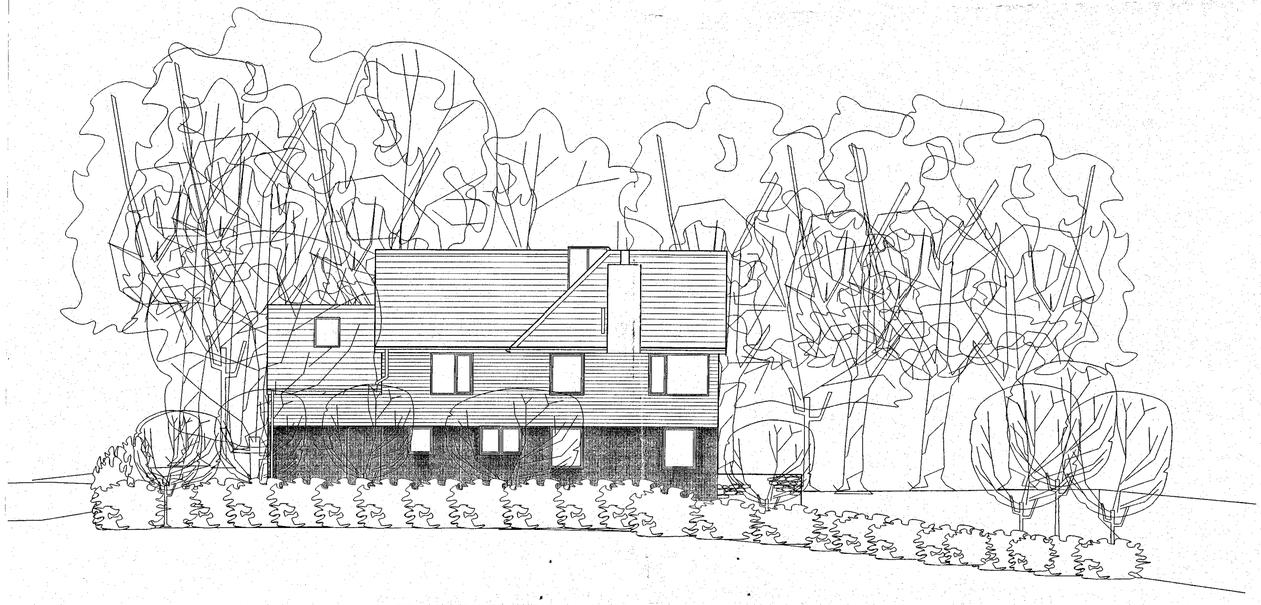

NORTH-WEST ELEVATION
scale 1:100

CONSTRUCTIVE INDIVIDUALS (London) Ltd — Architects & Ecological Designers		
Project:	Replacement dwelling at High Close, Bishops Frome, Herefordshire WR6 5BB	
Client:	EA & DL Mackie	
Title:	South-west and north-west elevations as proposed	
No: 174/P05	Rev:	Trinity Buoy Wharf, 64 Orchard Place London E14 0JW tel 020 7515 9299 fax 020 7515 9737 info@constructiveindividuals.com http://www.constructiveindividuals.com
Size: A1	Scale: 1:100	

HEREFORDSHIRE COUNCIL
PLANNING SERVICES
DEVELOPMENT CONTROL
07 FEB 2007
To .....
Ack'd ..... File: .....