FOR PLAN VIEW SEE DRAWING ALC-1040-001

S /102436/F

0 1 2 3 4 5 6 7 8 9 10m

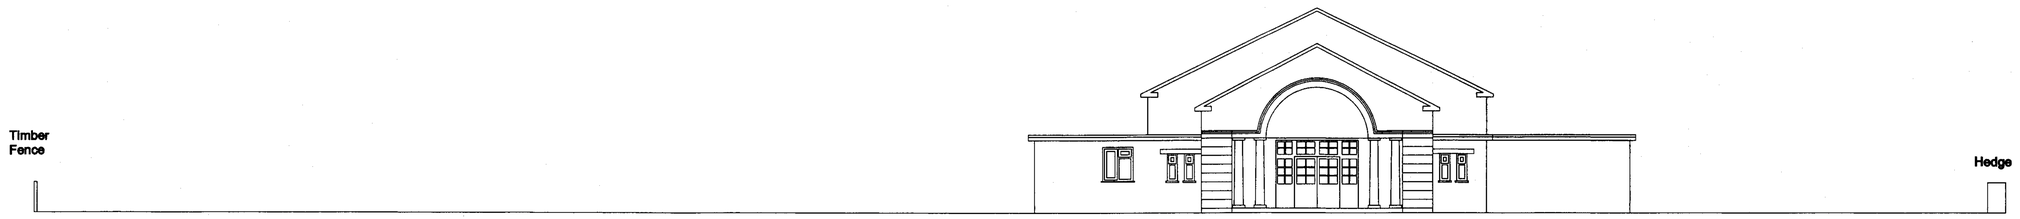

VIEW A

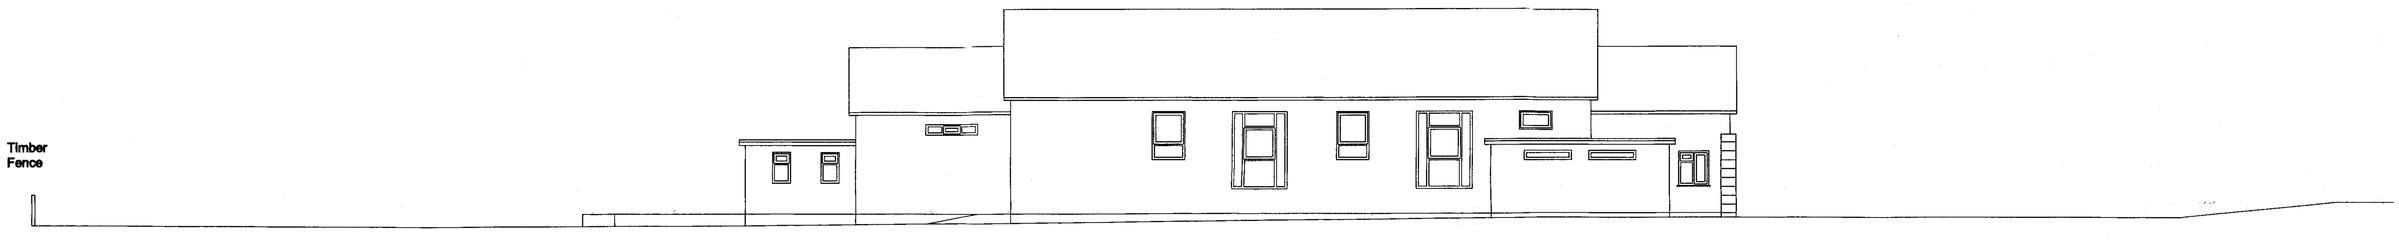

VIEW B

HEREFORDSHIRE COUNCIL
PLANNING SERVICES
DEVELOPMENT CONTROL
20 SEP 2010
To
Ackd. File

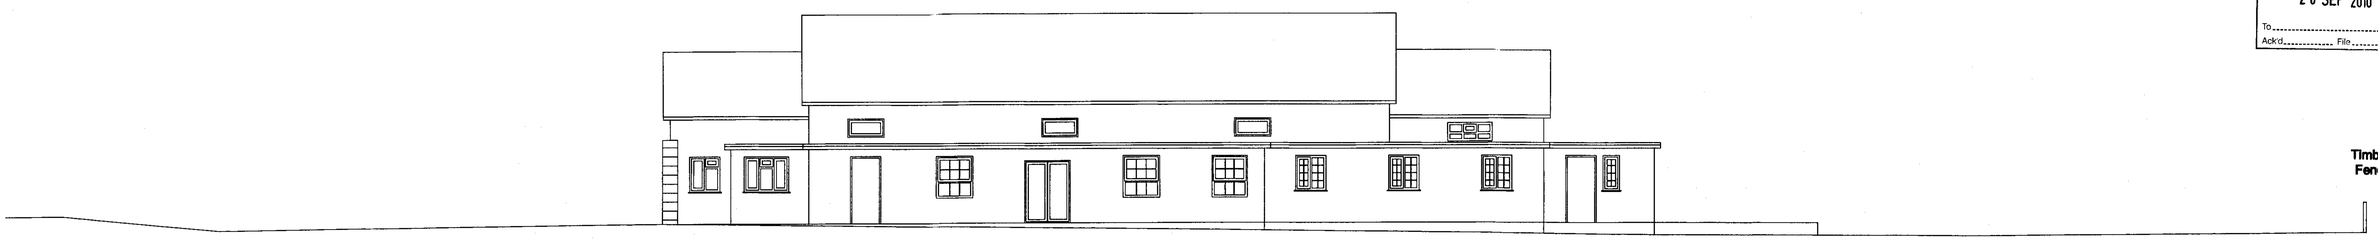

VIEW D

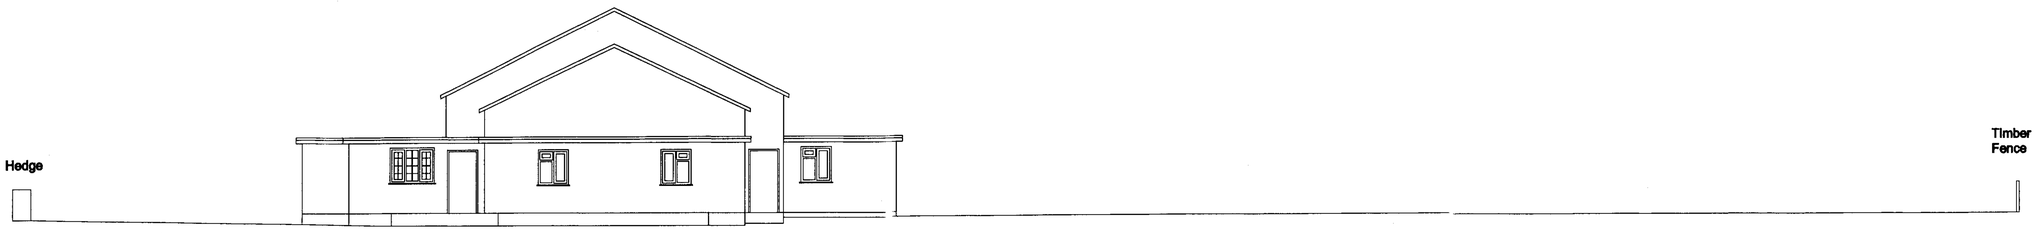

VIEW C

rev	date	drawn
B		
A		

Arch Lodge Consultancy Ltd

Arch Lodge, Gilwern, East Riding of Yorkshire, HU11 4QS
Tel: 01964 537654 Fax: 01964 538418
Email: mail@archlodge.com
www.archlodge.com

client
West Midlands
Reserve Forces and Cadets Association

project
New Permanent Building
for 1246 (Ewyas Harold) SQN ATC

drawing
Existing Site Views

drawn by	date
DIH	14th September 2010
checked by	sheet / scale
THM	A1 / 1:100
drawing number	rev / issue status
ALC-1040-010	0 / Planning

This drawing is to be read in conjunction with all related drawings. Do not scale from this drawing. All dimensions must be checked and verified on site before commencing any work or producing shop drawings. The originator should be notified immediately of any discrepancy.
This drawing is copyright and remains the property of Arch Lodge Consultancy Ltd.