S /102300/F

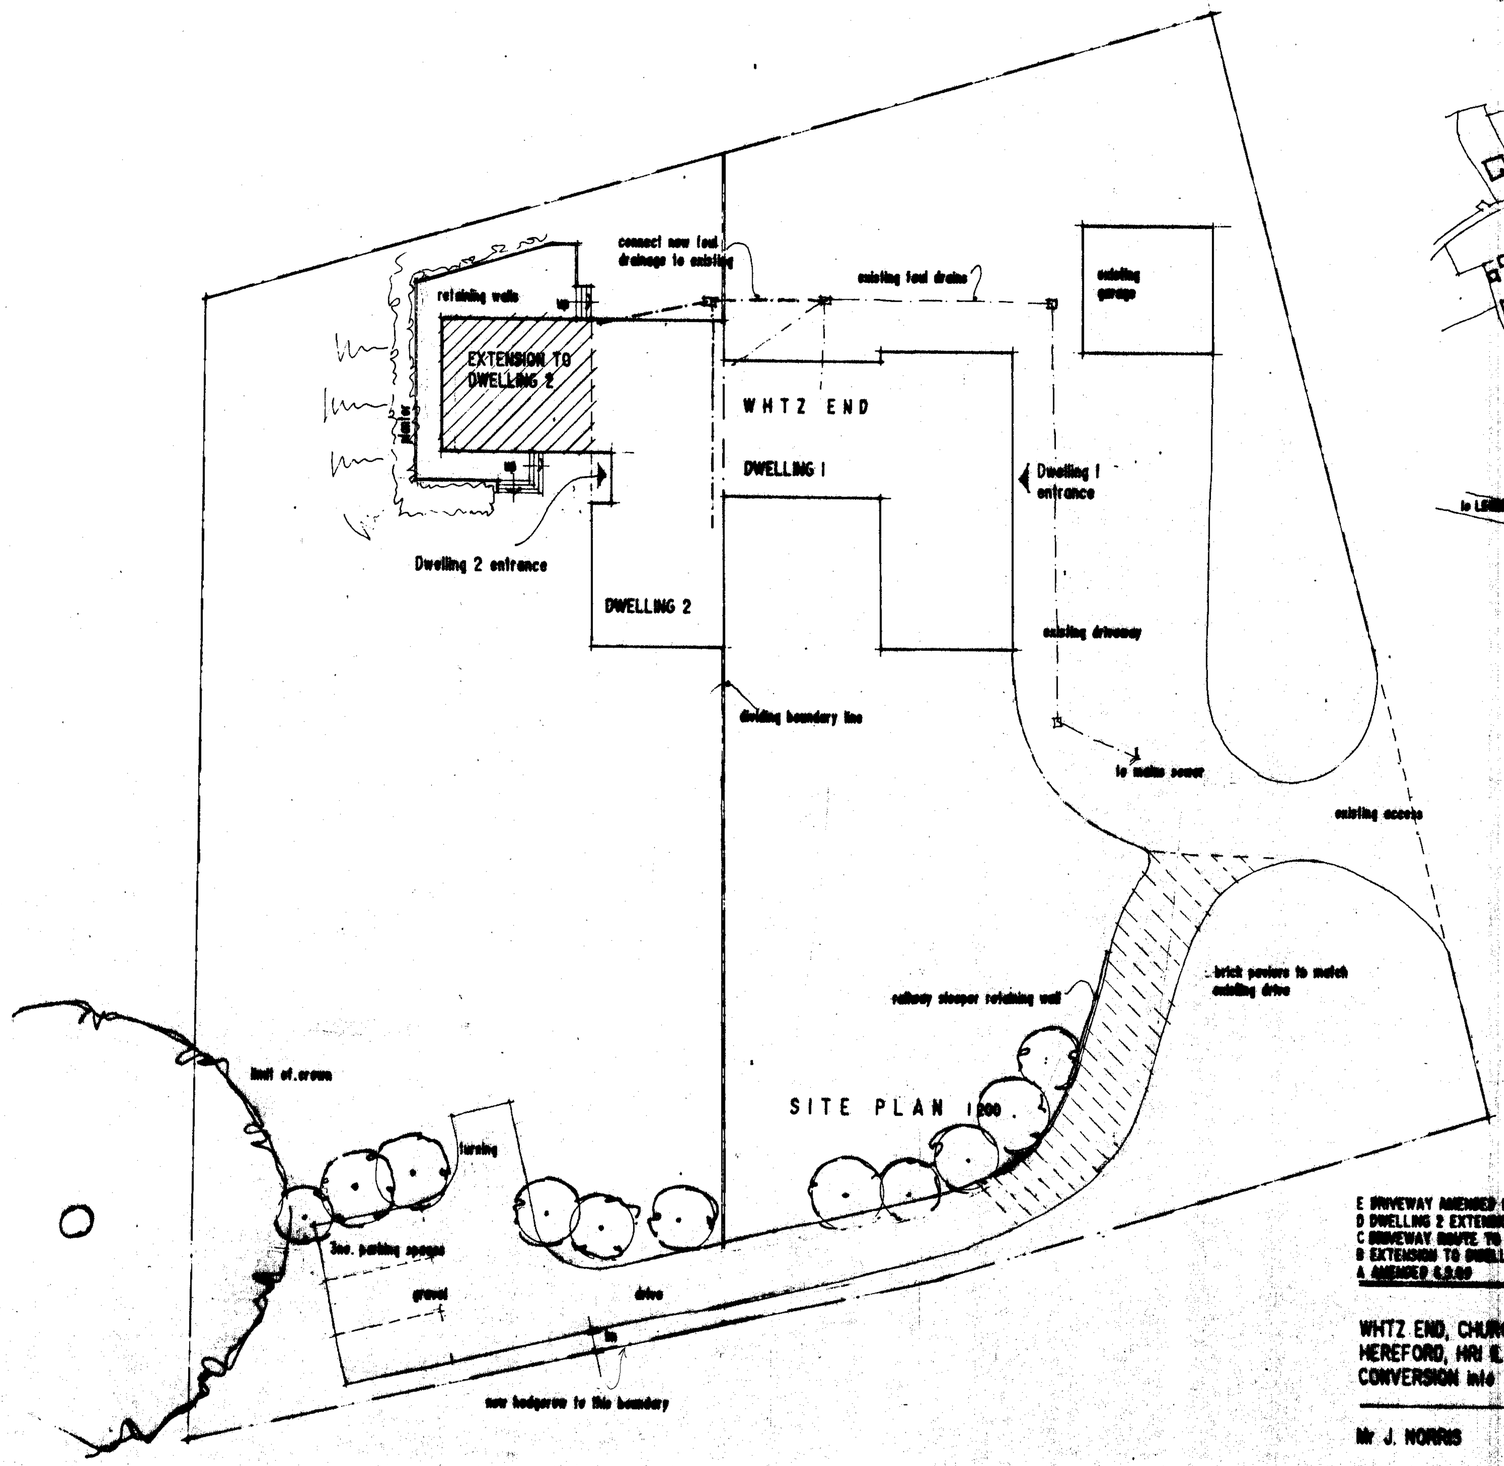

SITE PLAN 1:200

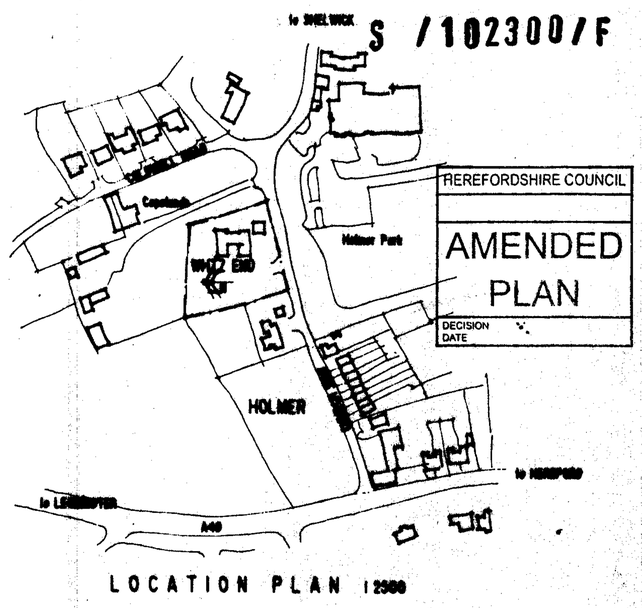

LOCATION PLAN 1:2500

NORTH

HEREFORDSHIRE COUNCIL

AMENDED PLAN

DECISION
DATE

10m at A2
1:200

HEREFORDSHIRE COUNCIL
PLANNING SERVICES
DEVELOPMENT CONTROL
14 DEC 2010
To: .....
Ack'd: ..... File: .....

E DRIVEWAY AMENDED 10.2.10
D DWELLING 2 EXTENSION INCREASED BY 700mm 26.8.10
C DRIVEWAY ROUTE TO DWELLING 2 AMENDED 30.7.10
B EXTENSION TO DWELLING 2 ADDED 04/10
A AMENDED 6.9.09

WHTZ END, CHURCH WAY, HOLMER,
HEREFORD, HR1 1LW.
CONVERSION into TWO DWELLINGS

Mr J. NORRIS

SITE PLAN & LOCATION PLAN

1:200 1:2500 Feb 09 08/977.06 E

COLIN GOLDSWORTHY MCIAT MaPS

CHARTERED INSTITUTE OF ARCHITECTURAL TECHNOLOGISTS

ARCHITECTURAL LICENSING SERVICES GRANT
16-22 BROAD STREET HEREFORD HR1 2AW
TELEPHONE 01432 341234 FAX 01432 271112
email info@colin-goldsworthy.co.uk