a1

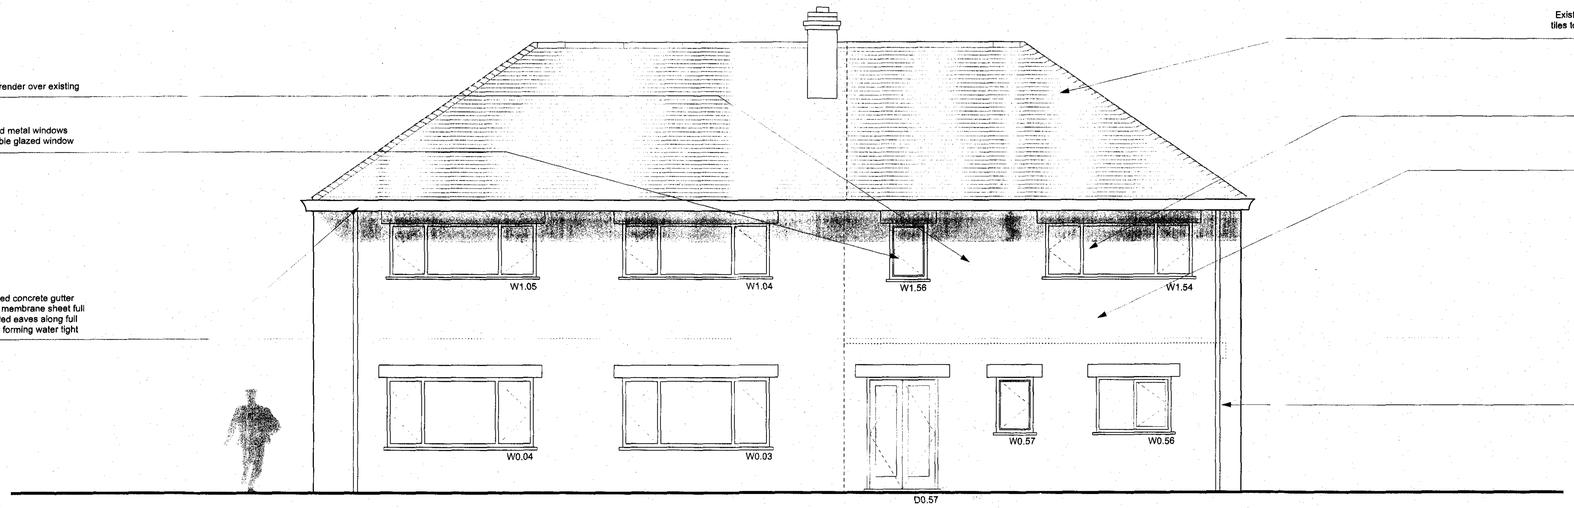

SOUTH WEST ELEVATION

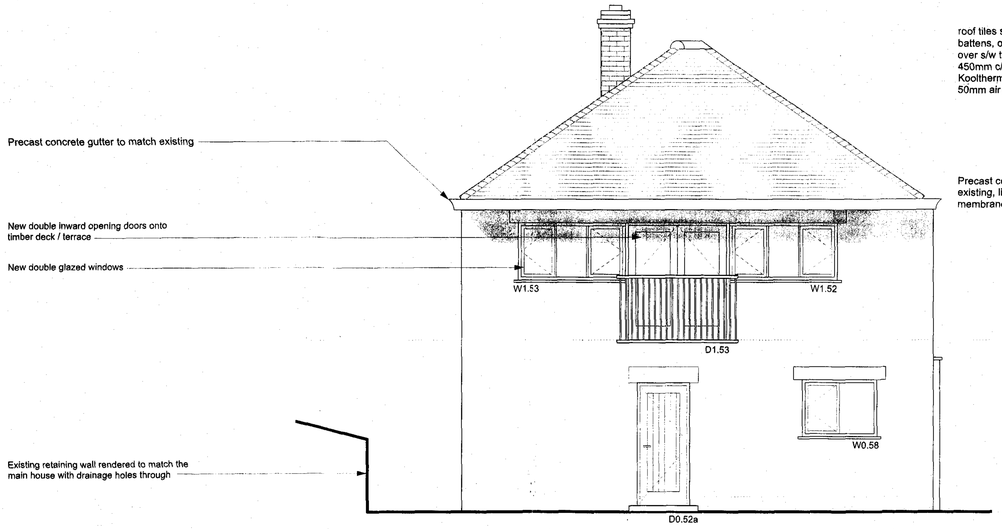

SOUTH EAST ELEVATION

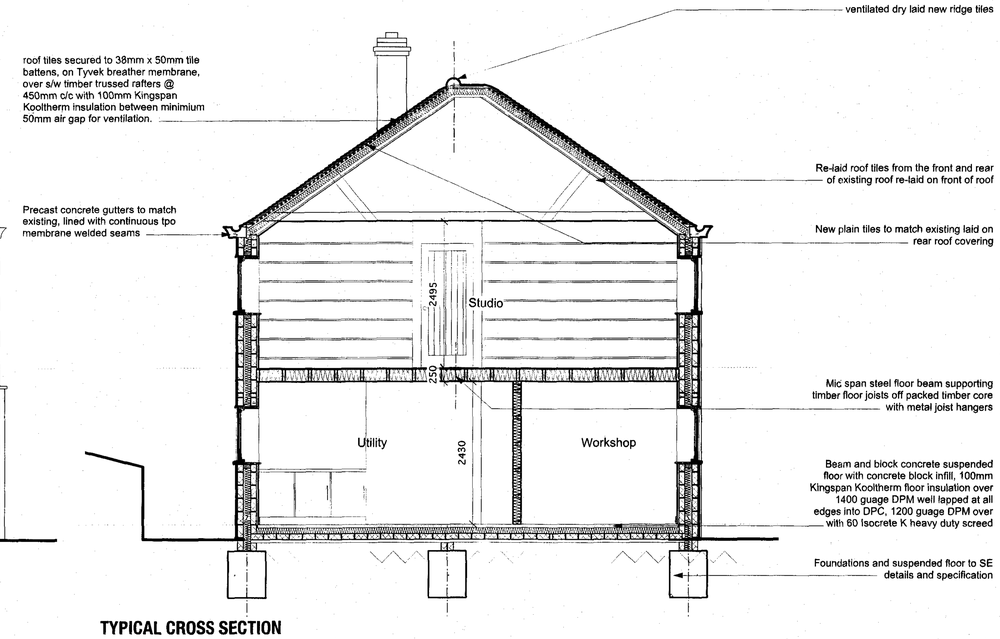

TYPICAL CROSS SECTION

notes

N /103295/FH

Health and Safety Information
(L = latent risk C = construction phase risk)

revision

A	14.09.10	OS	Client comment revised layouts
B	16.09.10	OS	Boiler revised, Bedroom 2 omitted, D0. 57 added
C	20.09.10	OS	Roof trusses revised
D	26.11.10	OS	Reduced in size to planning officer comments
E	29.11.10	OS	Minor amendements to clients comments

Studio Spicer Architecture
13 Broad Street
Stratford-upon-Avon
Warwickshire
t. 01789 269359
m. 07725 844910

client
Mr & Mrs Miller

project
Sunnymeade
Weobley
Herefordshire

RECEIVED
16 DEC 2010

drawing title
Proposed Elevations
Sheet 1 of 2

scale	date	author
1:50@ A1	16.08.2010	OS

CAD file	CAD format
126_GA Plans_r_	VectorWorks

project	drawing number
126	AR_400_002_E

PLANNING APPLICATION