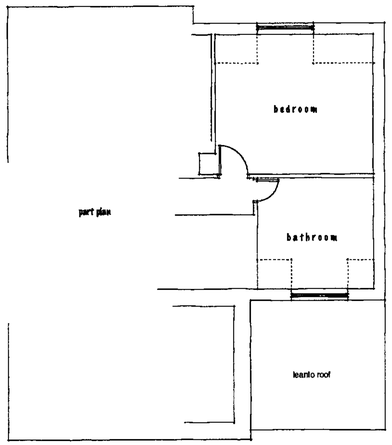

First floor plan as existing

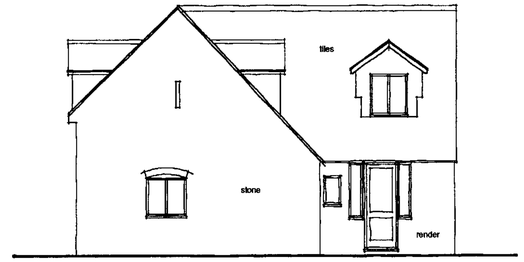

North West elevation

South East elevation

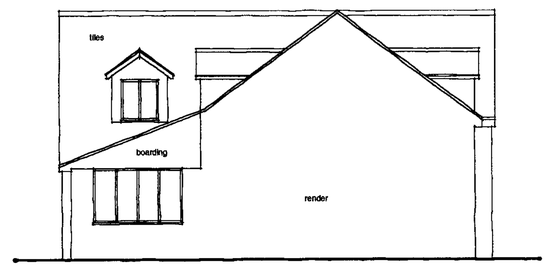

North East elevation

South West elevation

SE09/0694/F

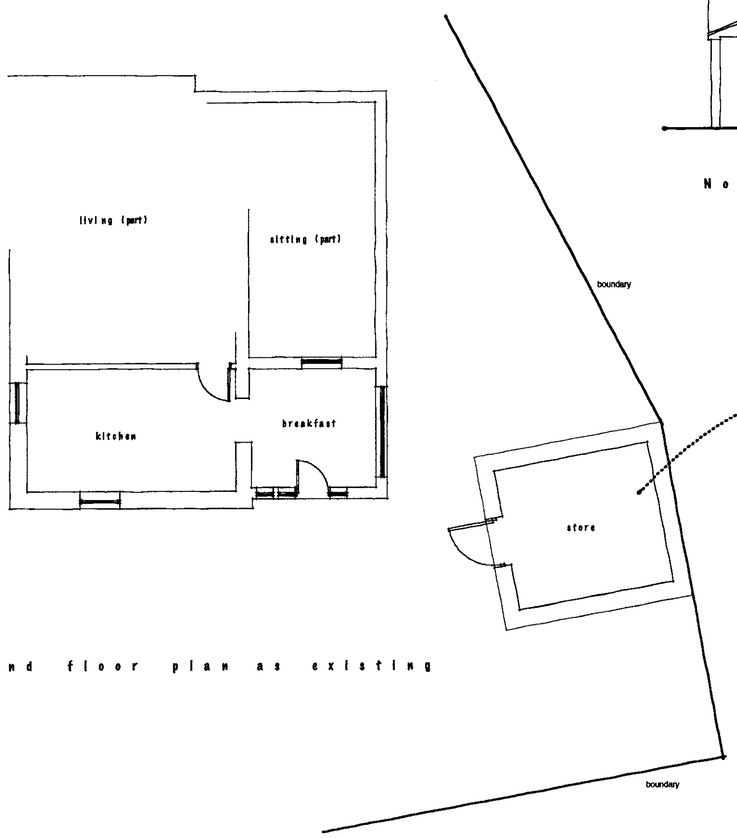

Ground floor plan as existing

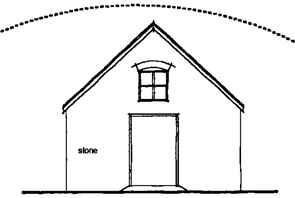

SE elevation

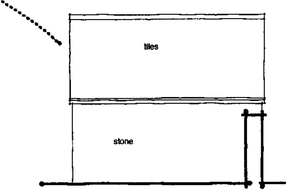

NW elevation

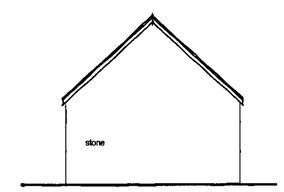

NE elevation

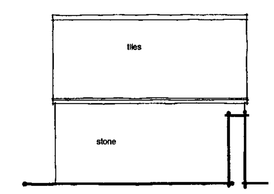

SW elevation

HERE... PLANNING ... DEVELOPMENT ... CONTROL
To .....
Ack'd ..... File .....

Thomas Margrett Architecture & Design Green Cottage Upper Sapey Near Worcester Herefordshire WR6 6XQ Telephone: 01886 884011	■ This is not a complete working drawing for Planning and Building Regulation use only. Additional information may be required as the work proceeds. ☐ This is a scheme based on an enlarged O.S. extract and as such is subject to a site survey. ■ Services and ground investigations were not available at the date of this drawing. ■ Crown Copyright Reserved. This drawing is for use only with named site and is Copyright.	January 2009 Scale 1:100 ☐ Preliminary ■ First issue ☐ Revision Drawing No 1404.01

Proposed extension & alterations at
Cider BArn, Howle Hill, Ross on Wye
For Mr & Mrs A. Curtis

Floor plans & elevations as existing.