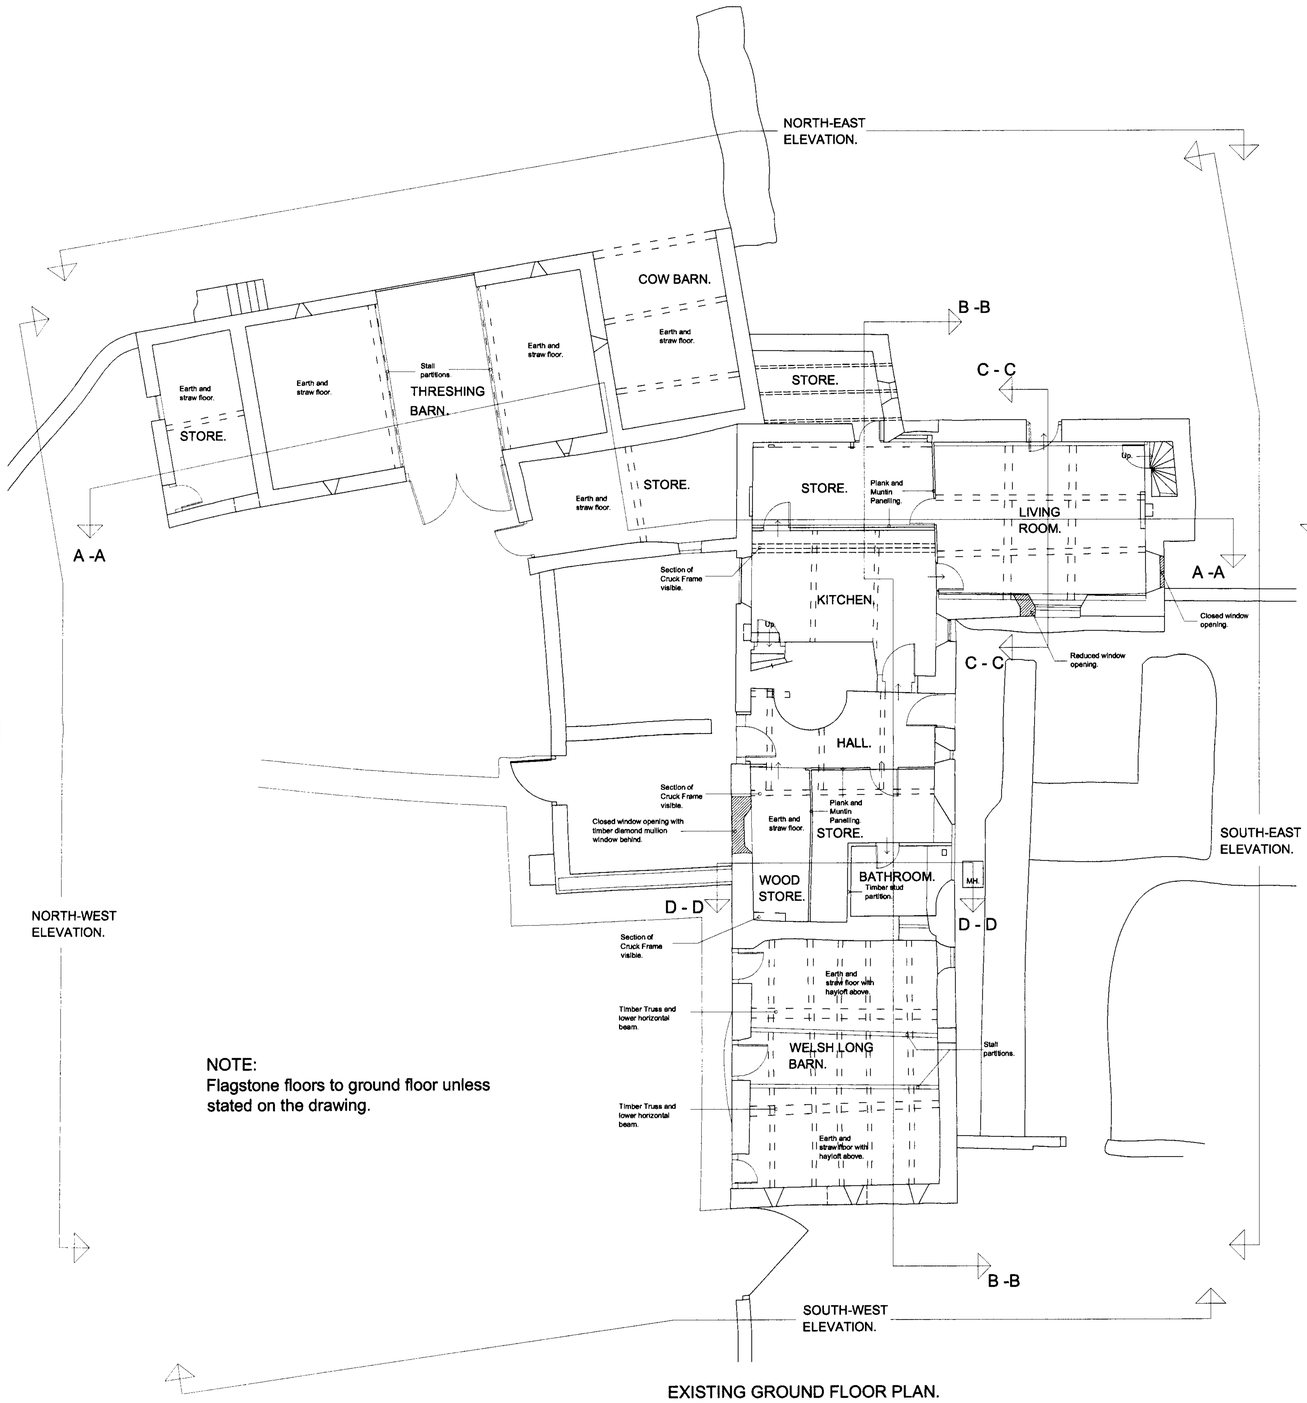

NOTE:
Flagstone floors to ground floor unless stated on the drawing.

EXISTING GROUND FLOOR PLAN.

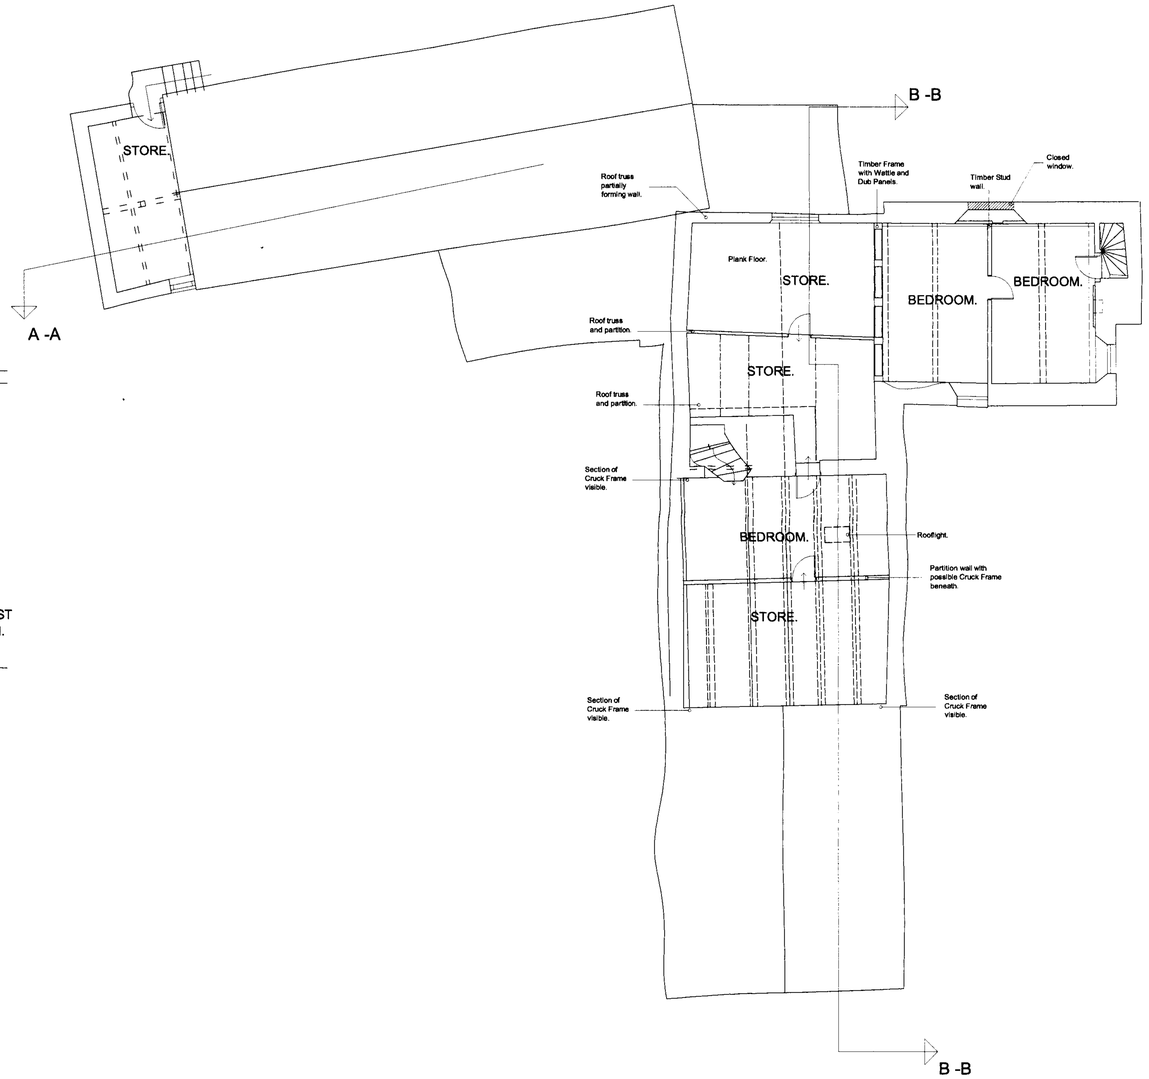

EXISTING FIRST FLOOR PLAN.

REVISIONS:

NOTE:

This drawing is not to be scaled; refer only to figured dimensions.
All dimensions to be checked on site.
Any discrepancies to be promptly reported to the Contract Administrator.

SURVEY DRAWING

CHECKED	APPROVED
NAME	NAME
DATE	DATE

Site: Quarrelly Farm, Newton St Margaret, Herefordshire
Project: Internal Structural Repairs.
Client: S. Schloessingk

Drawn BKA/NC
Scale 1:100
Date July 09

Dwg. no. 02.18.08.09 Exg plan

RICS
STANTON KING ASSOCIATES
Chartered Building Surveyors
Mortimer House, Holmer Road, Hereford. HR4 9TA
Tel/Fax: 01432 370632 E mail: stanton@stantonking.com