N /102484/F

REAR ELEVATION · WEST.

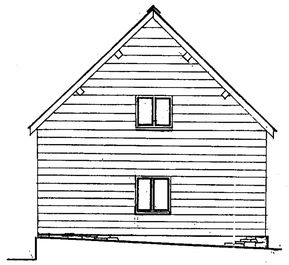

REMOVE ALL EXISTING TIMBER CLADDING

TREAT EXISTING TIMBER FRAMEWORK AGAINST DECAY AND INSECT INFESTATION.

REPLACE ANY MISSING OR DEFECTIVE OAK TIMBERS AS AND WHERE REQUIRED

CLAD TIMBER FRAMEWORK WITH 250 x 25mm SAWN SOFTWOOD BOARDING OVERLAPPING 50mm, TREATED BY A PRESERVATIVE TO GIVE A SILVER/GREY FINISH.

SIDE ELEVATION · SOUTH.

PROPOSED.

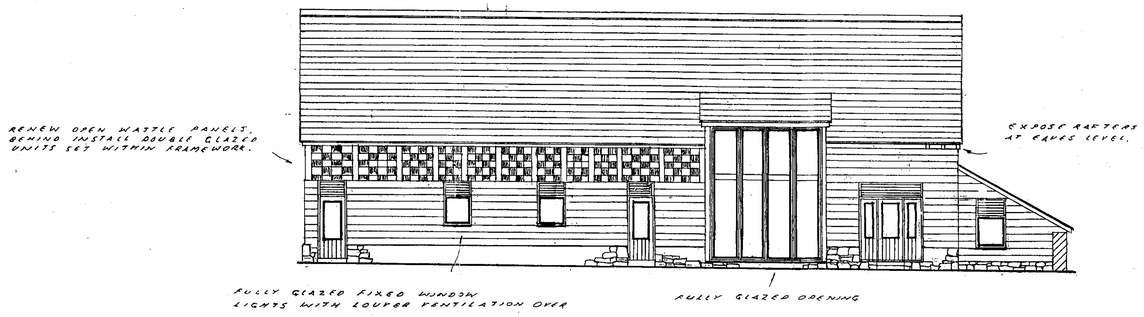

FRONT ELEVATION · EAST.

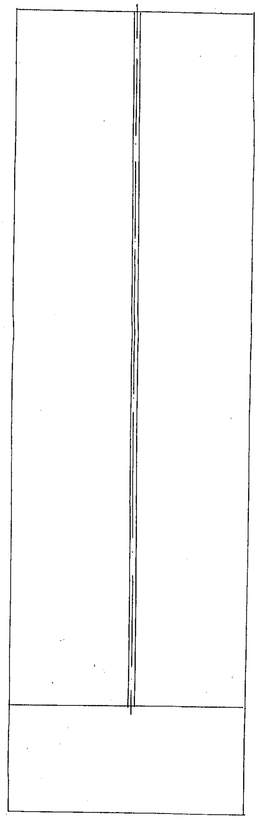

ROOF PLAN.

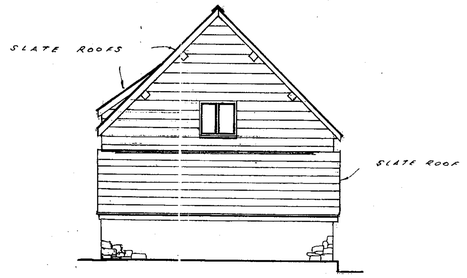

SIDE ELEVATION · NORTH.

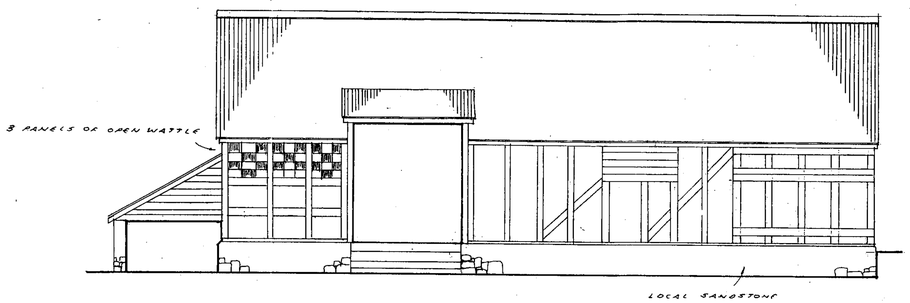

REAR ELEVATION · WEST.

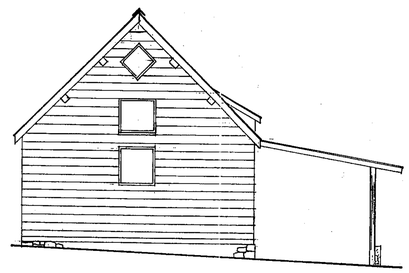

SIDE ELEVATION · SOUTH.

ALL ROOFS COVERED IN GALVANISED CORRUGATED SHEETS.

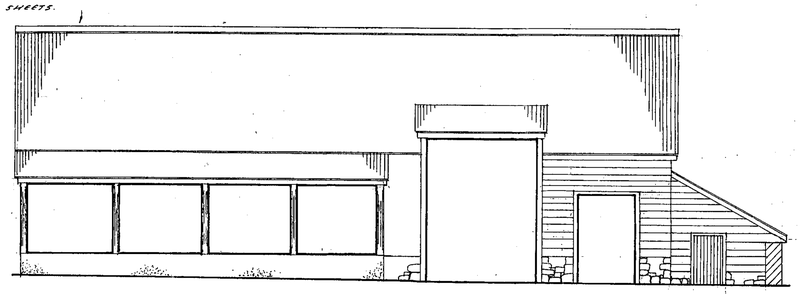

FRONT ELEVATION · EAST.

EXISTING

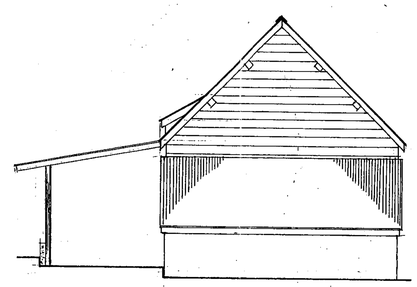

SIDE ELEVATION · NORTH.

HEREFORDSHIRE COUNCIL
PLANNING SERVICES
DEVELOPMENT CONTROL
- 6 DEC 2010
To.....
Ackd..... File.....

HEREFORDSHIRE COUNCIL
PLANNING SERVICES
DEVELOPMENT CONTROL
23 SEP 2010
To.....
Ackd..... File.....

CONVERSION OF DISUSED BARN INTO A UNIT OF HOLIDAY ACCOMMODATION AT LOWER HOUSE, HILLHAMPTON, OCLE PYCHARD, HEREFORDSHIRE FOR MR C. SIMCOCK	SCALE: 1:100	DRAWN: J.I. HALL · MAY 2010.	SHEET 2	JOHN HALL ARCHITECTURAL CONSULTANT H.850159