NE08 2432/CD

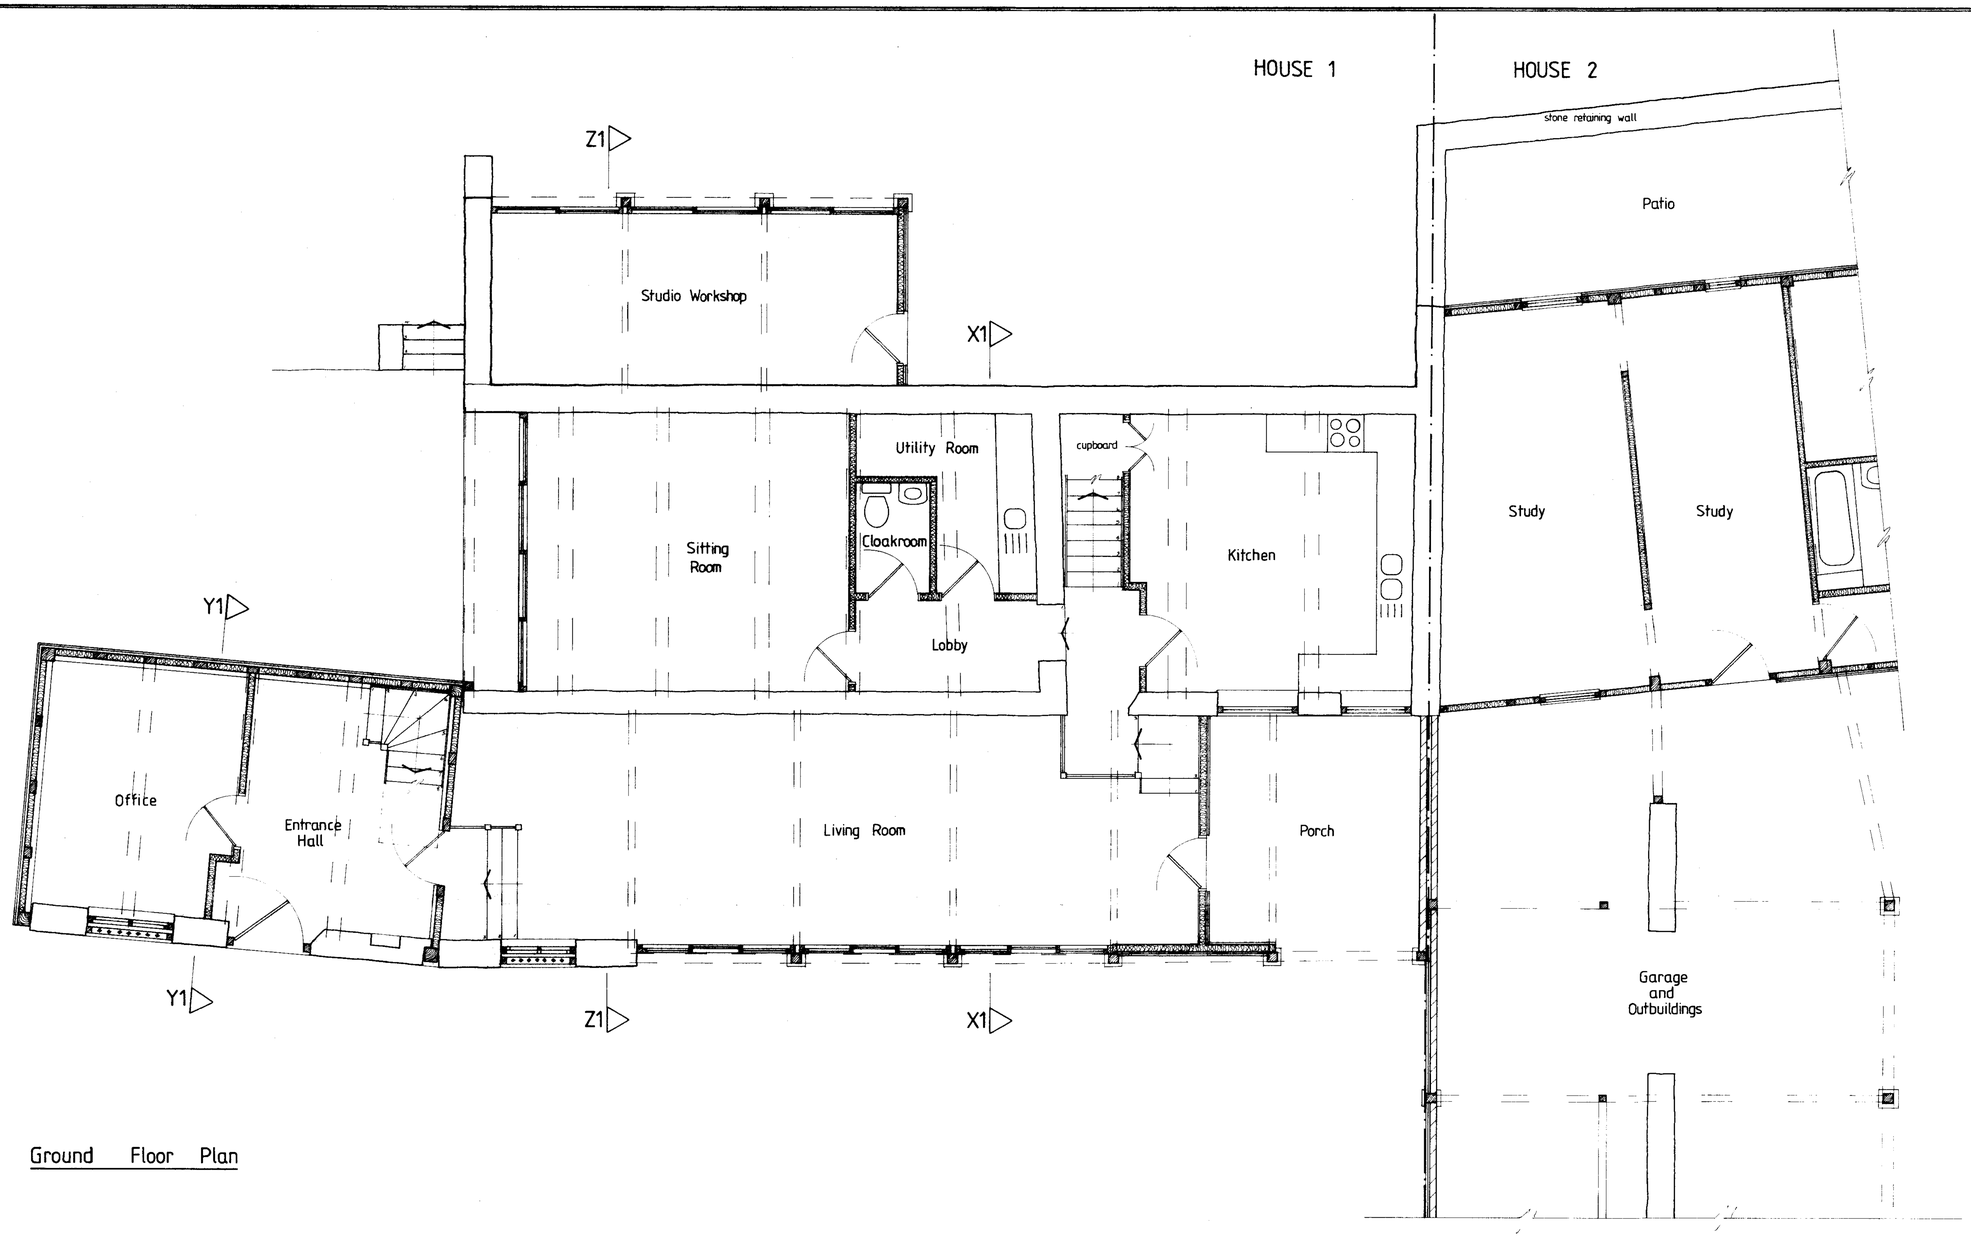

Ground Floor Plan

Proposed Conversion of Agricultural Buildings at Woodcroft Farm, Fromes Hill

Burton & Co Lydiatt Place Brimfield Ludlow Shropshire SY8 4NP Tel: 01584 711106

Scale 1 : 50

Drawing No: 827/05/A1