N.E. Elevation.

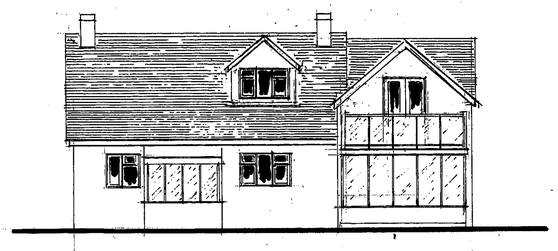

S.W. Elevation.

S.E. Elevation.

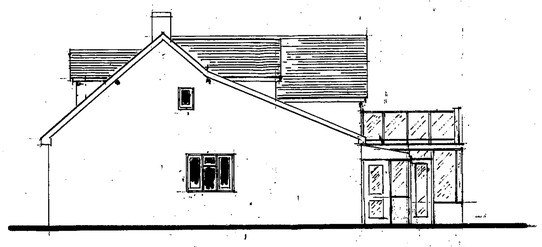

N.W. Elevation.

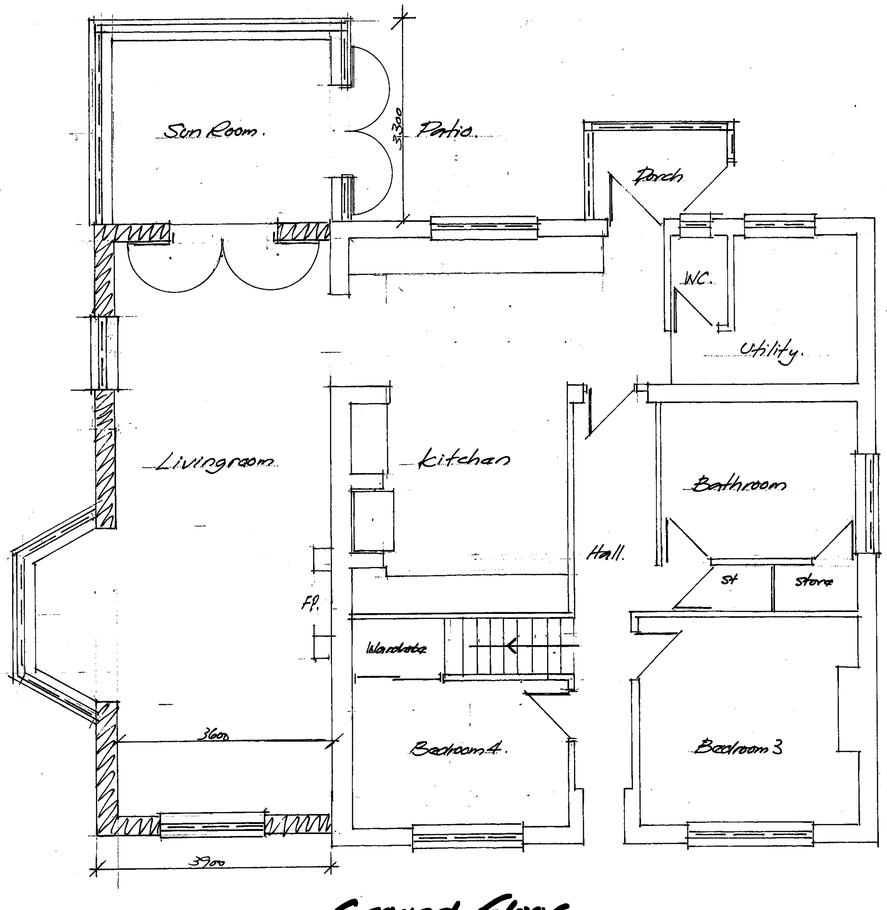

Ground Floor.

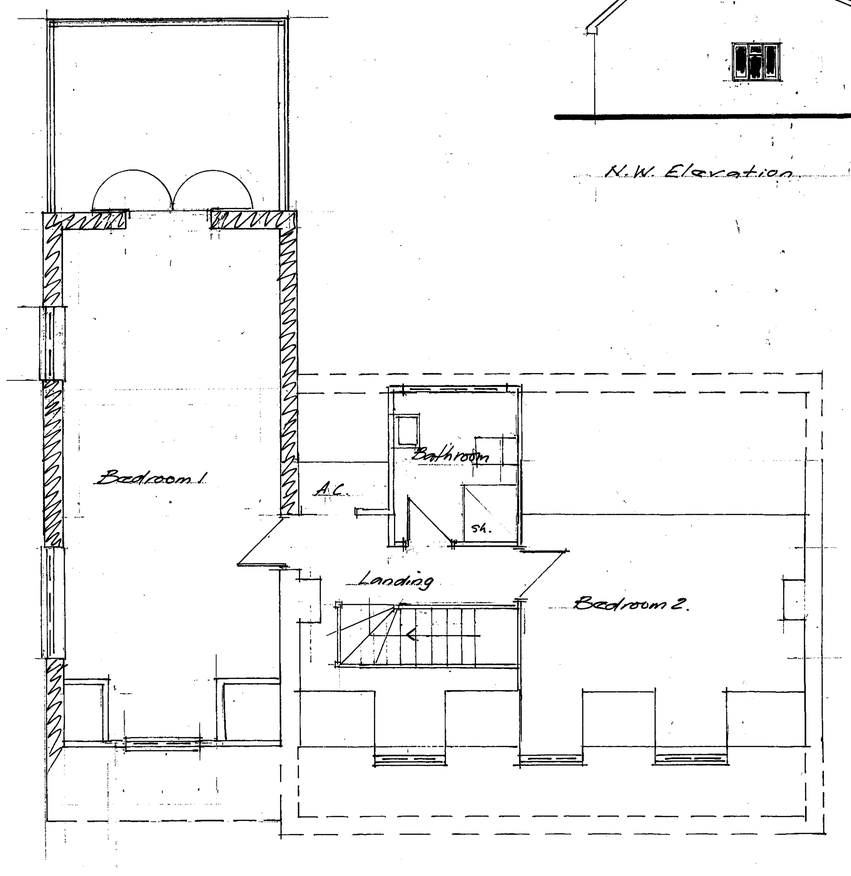

First Floor.

17 DEC 2008

SW08/3015/F

Extension & Alterations
to
St Kilda
Hinton
Peterchurch
Hereford
for
Mr & Mrs M. Bufton

John Farr & Associates
Fincham
Stockley Hill
Peterchurch
Hereford HR2 0SS
tel. 01981 550875

JOB No 814 scale 1:150
dwg No 2 date 6.11.08