ELEVATIONS AS EXISTING

SOUTH-WEST ELEVATION *(Scale 1:100)*

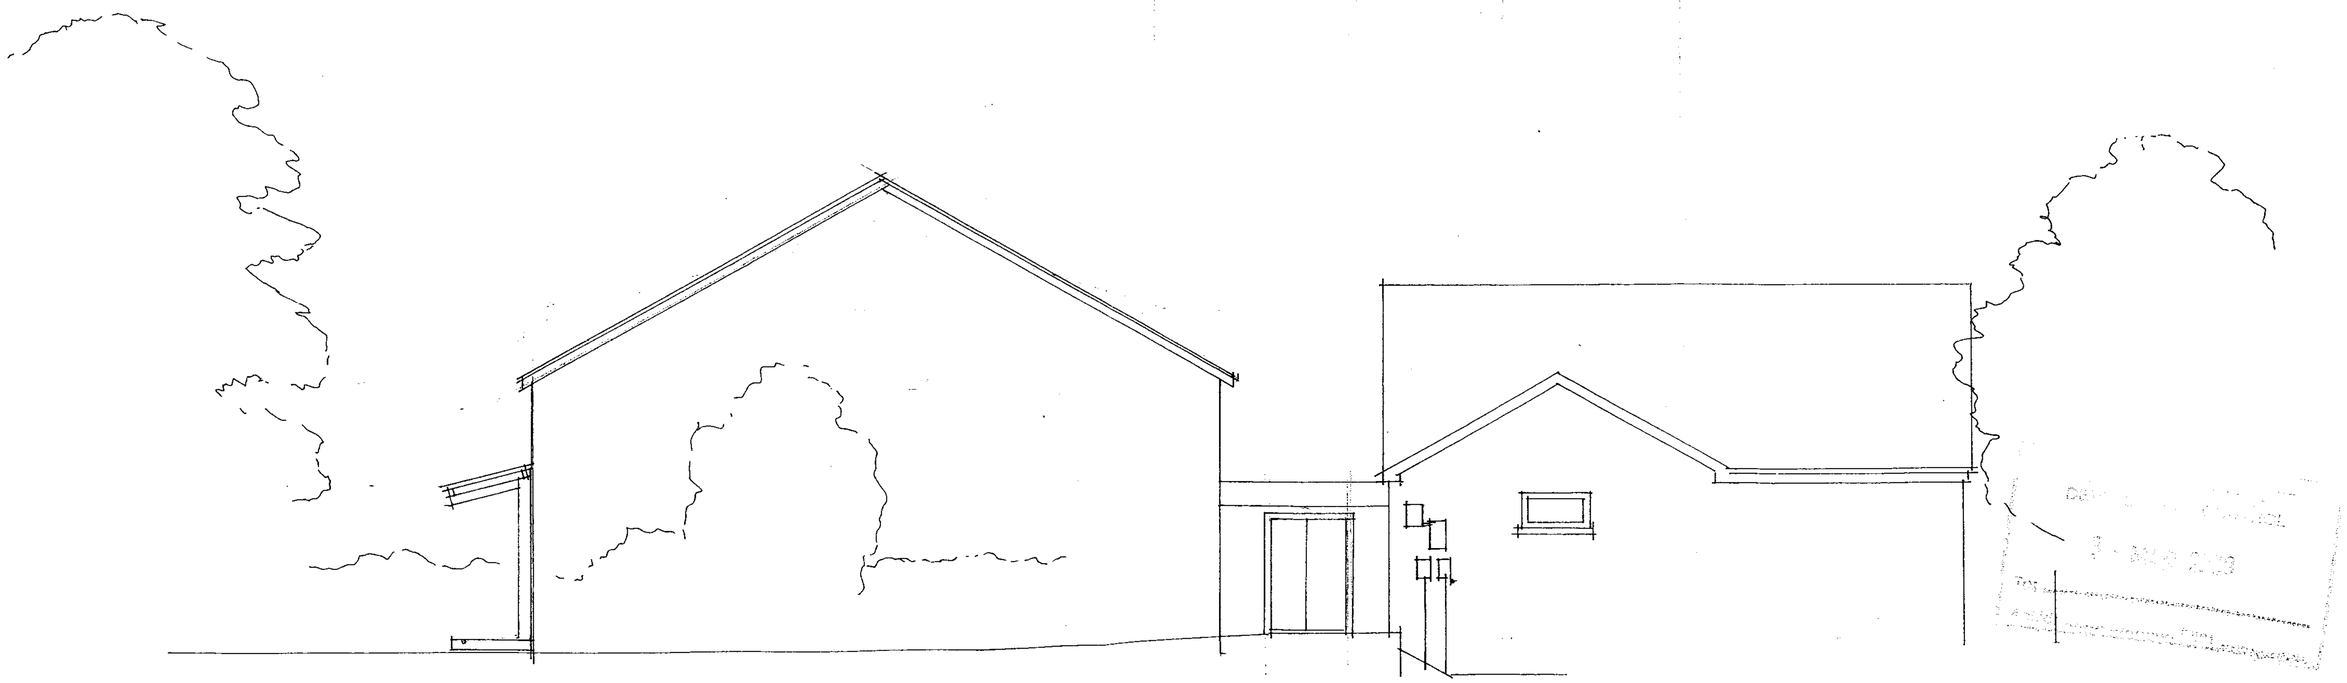

NORTH-EAST ELEVATION

James Morris Associates

ARCHITECTURE, BUILDING CONTRACT MANAGEMENT, & TECHNICAL SERVICES

23 BRIDGE STREET, LEOMINSTER, HEREFORDSHIRE HR6 8DU mobile.07984 282632