SE08/1996/F

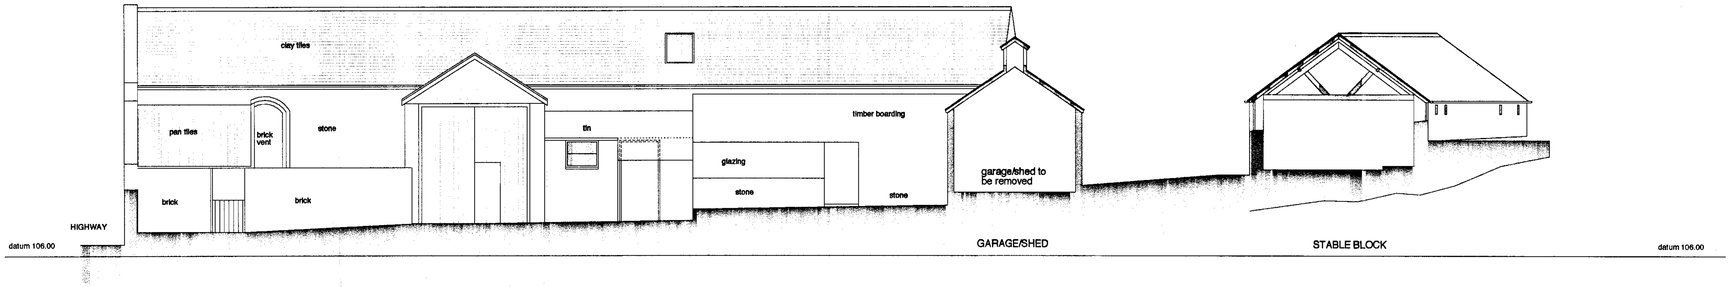

01 P05 EXISTING EAST ELEVATION OF THRESHING BARN

Scale 1:100

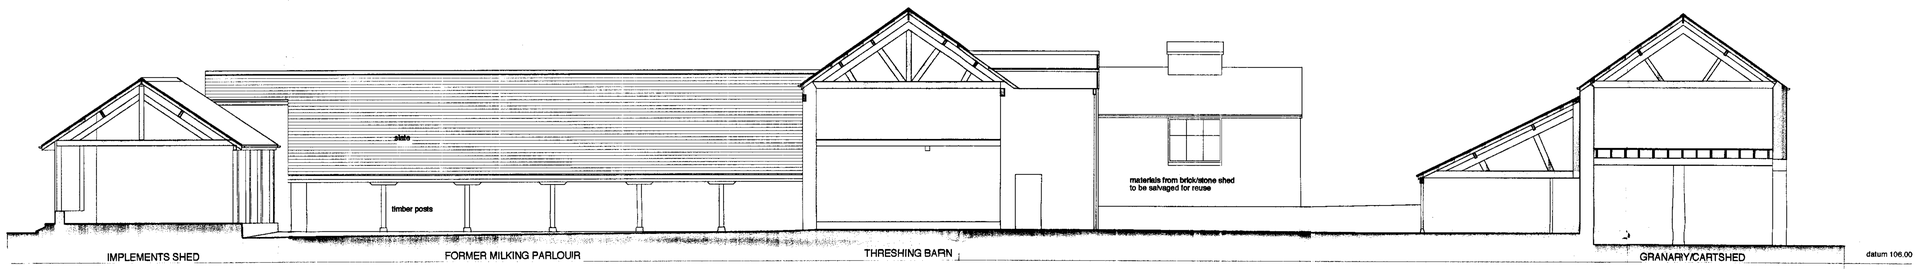

02 P05 EXISTING SOUTH ELEVATION OF FORMER MILKING PARLOUR

SECTIONAL ELEVATION Scale 1:100

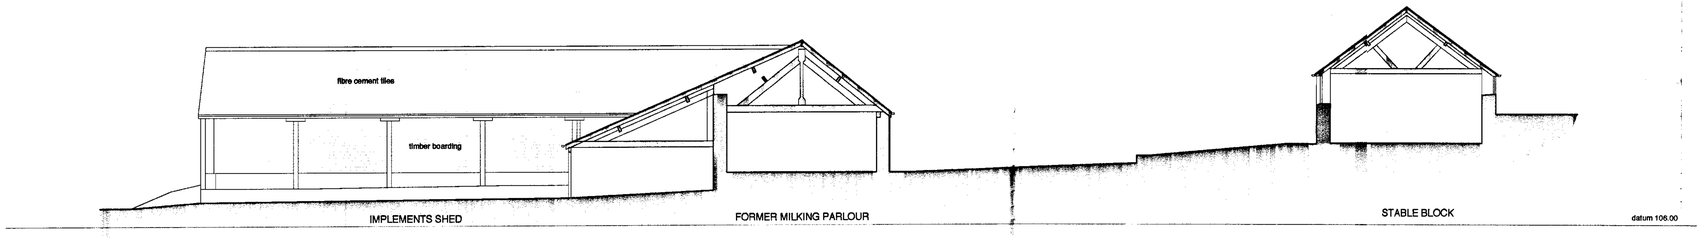

03 P05 EXISTING WEST ELEVATION OF IMPLEMENTS SHED

SECTIONAL ELEVATION Scale 1:100

Client And Project
Mr & Mrs Clay
Ladyridge Farm
Brockhampton

Drawing Title
Existing Elevations
General Arrangement

(Planning Permission)

Drawing Number
349/P05

Scale
1:100 @ A1

Date
January 2008

REG ELLIS + ASSOCIATES
Architects
CONTROL
18 JUN 2008
To:
Action: File:

The Stables, Back Ends,
Chipping Campden
Gloucestershire, GL55 6AU
+44 (0)1386 840940
Fax +44 (0)1386 841881
E-mail mail@regellis.co.uk

All rights described in Chapter IV of the Copyright, Designs and Patents Act 1988 have been generally asserted.

Scaled dimensions not to be taken from this drawing.
All dimensions to be checked on site.