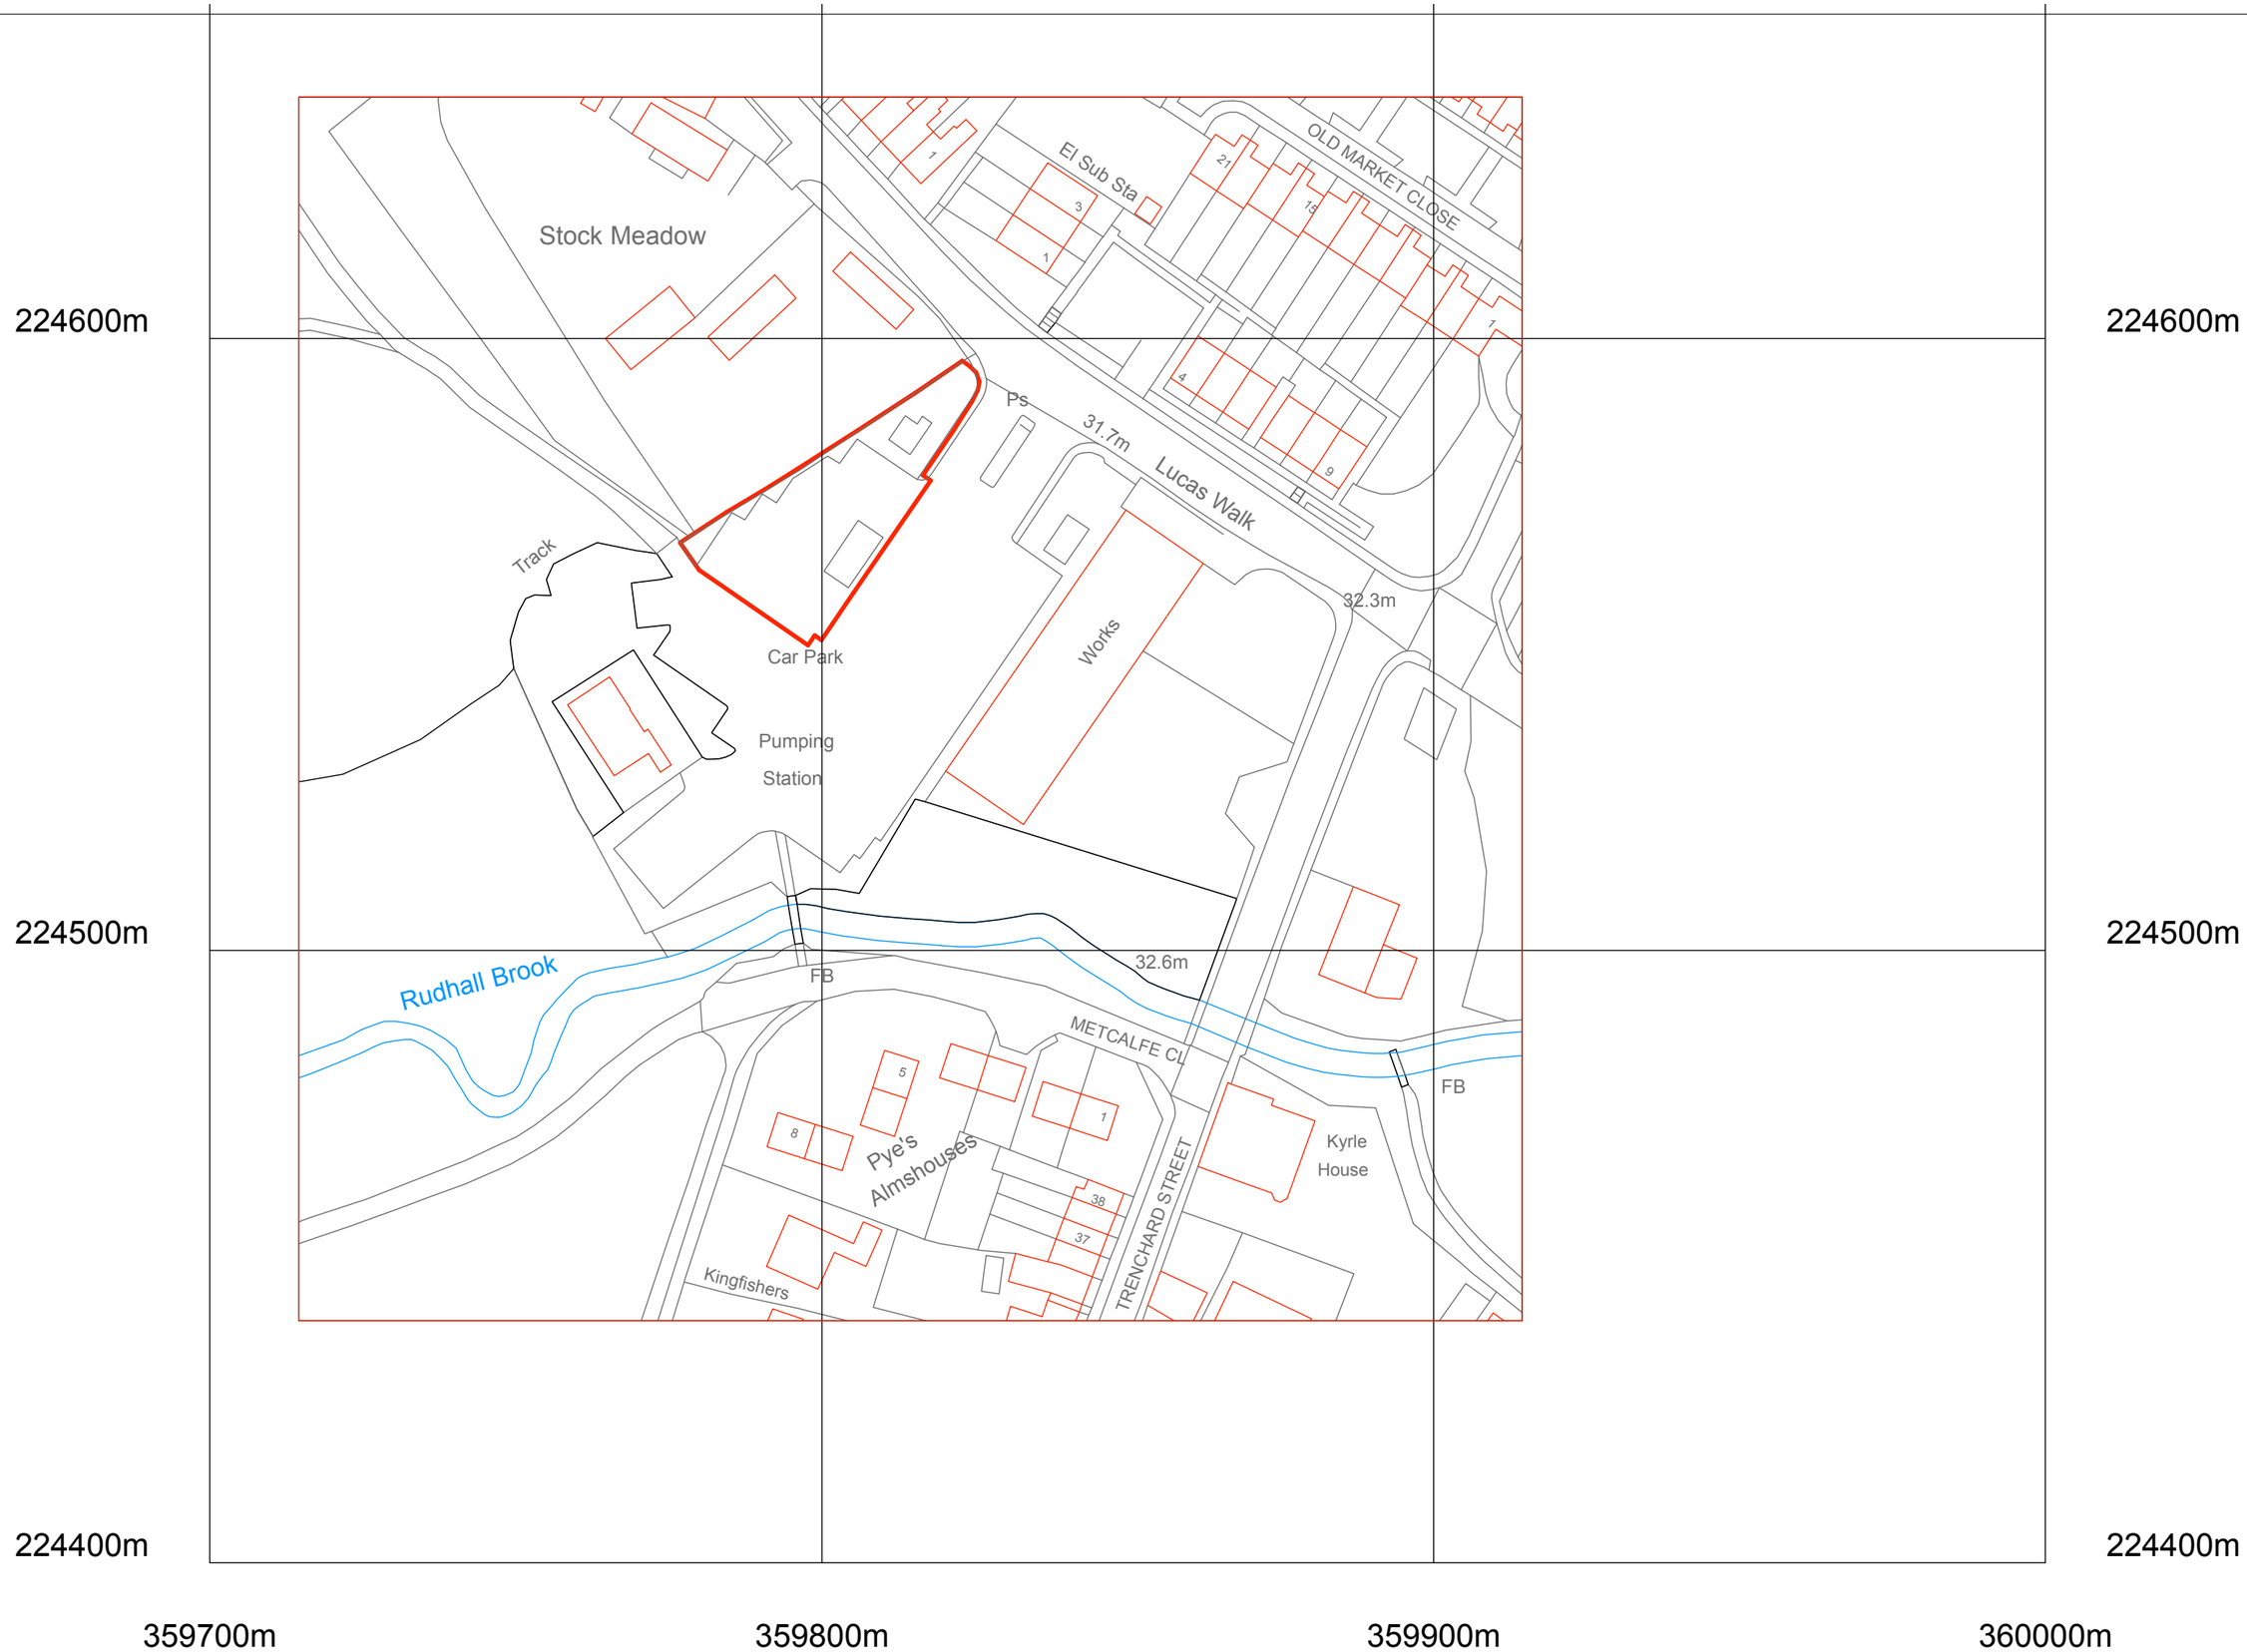

©Crown Copyright and database rights 2016 OS 100019980

TITLE	LOCATION PLAN
JOB	Ross and Monmouth Sea Cadets MOVE TO Horns Road Car Park, Ross-on-Wye HR9 7DE
DATE	Apr 17
SCALE	1 : 1000 AT A3
JOB Nº	333
DRAWING Nº	-----
REV	-

0 10 20 30 40 50

GENERAL NOTES. DO NOT SCALE FROM THIS DRAWING. ALL DIMENSIONS, LEVELS, FIXINGS AND WEATHERINGS TO BE CHECKED ON SITE. THIS DRAWING MUST NOT BE USED FOR LAND TRANSFER PURPOSES OR FOR ANY CONSTRUCTION PURPOSES UNLESS ACCOMPANIED BY AN INSTRUCTION FROM THE CONTRACT ADMINISTRATOR.

SARAH BROWNE ARCHITECT SILVER BIRCHES NEW DIXTON ROAD MONMOUTH NP25 3PR T. 01600 719697 W: sarahbrownearchitect.co.uk