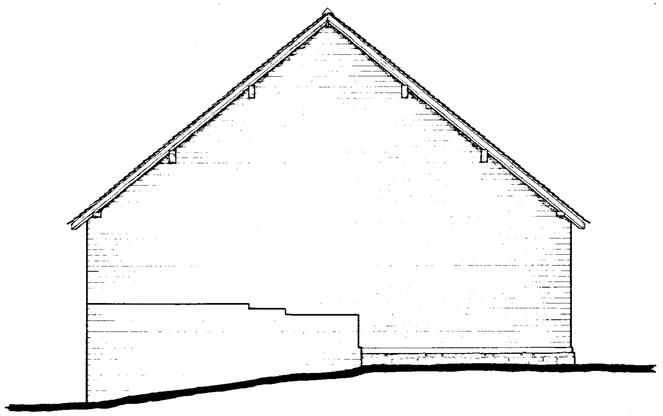

Northwest Elevation

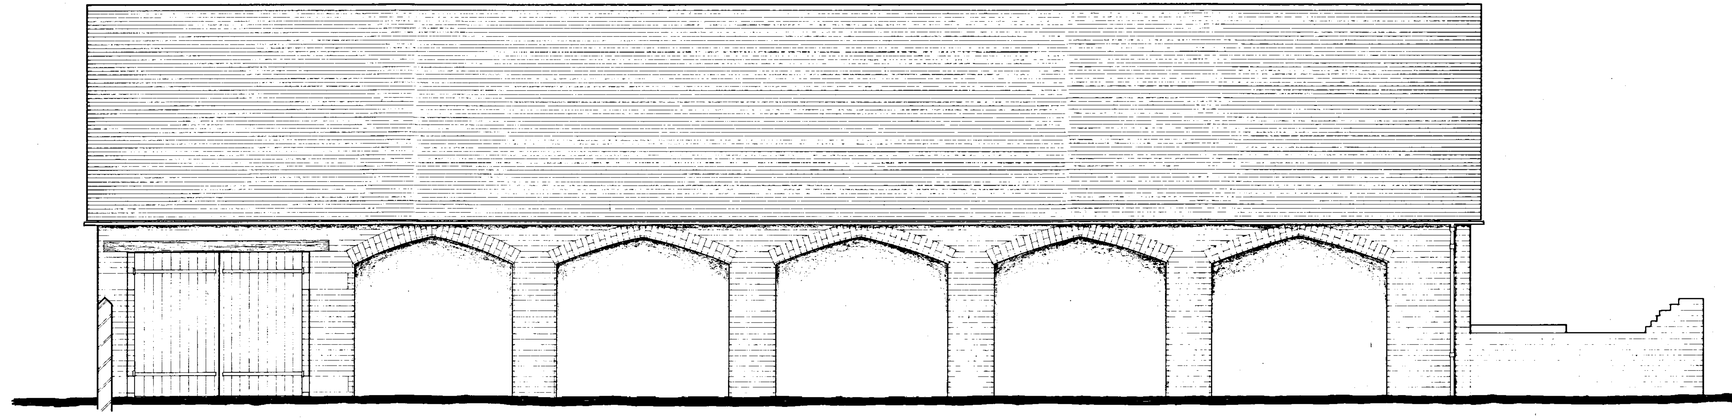

Northeast Elevation

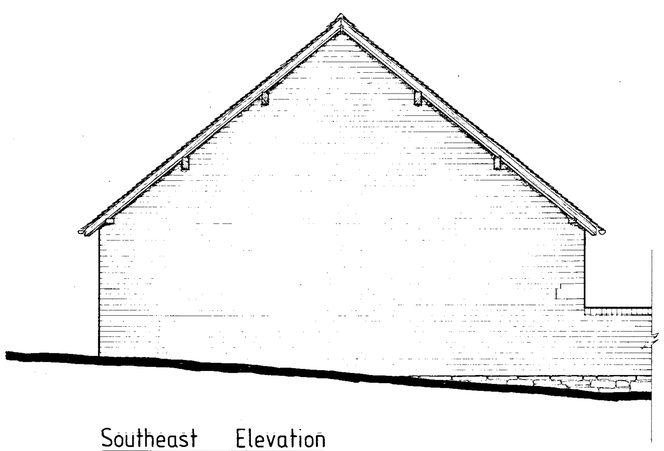

Southeast Elevation

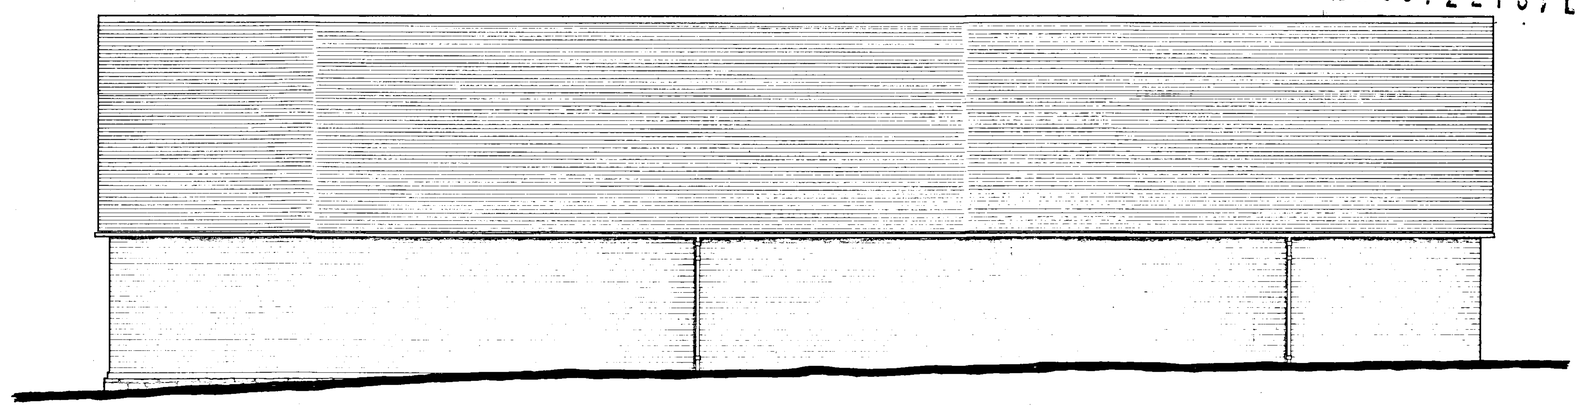

Southwest Elevation

Building G

Survey of Barns at Bishon Farm, Bishopstone

Burton & Co. Lydiatt Place Brimfield Ludlow Shropshire SY8 4NP Tel: 01584 711106

Scale 1:50

Drawing No: 823/05/L