SW 09 / 0015 / F

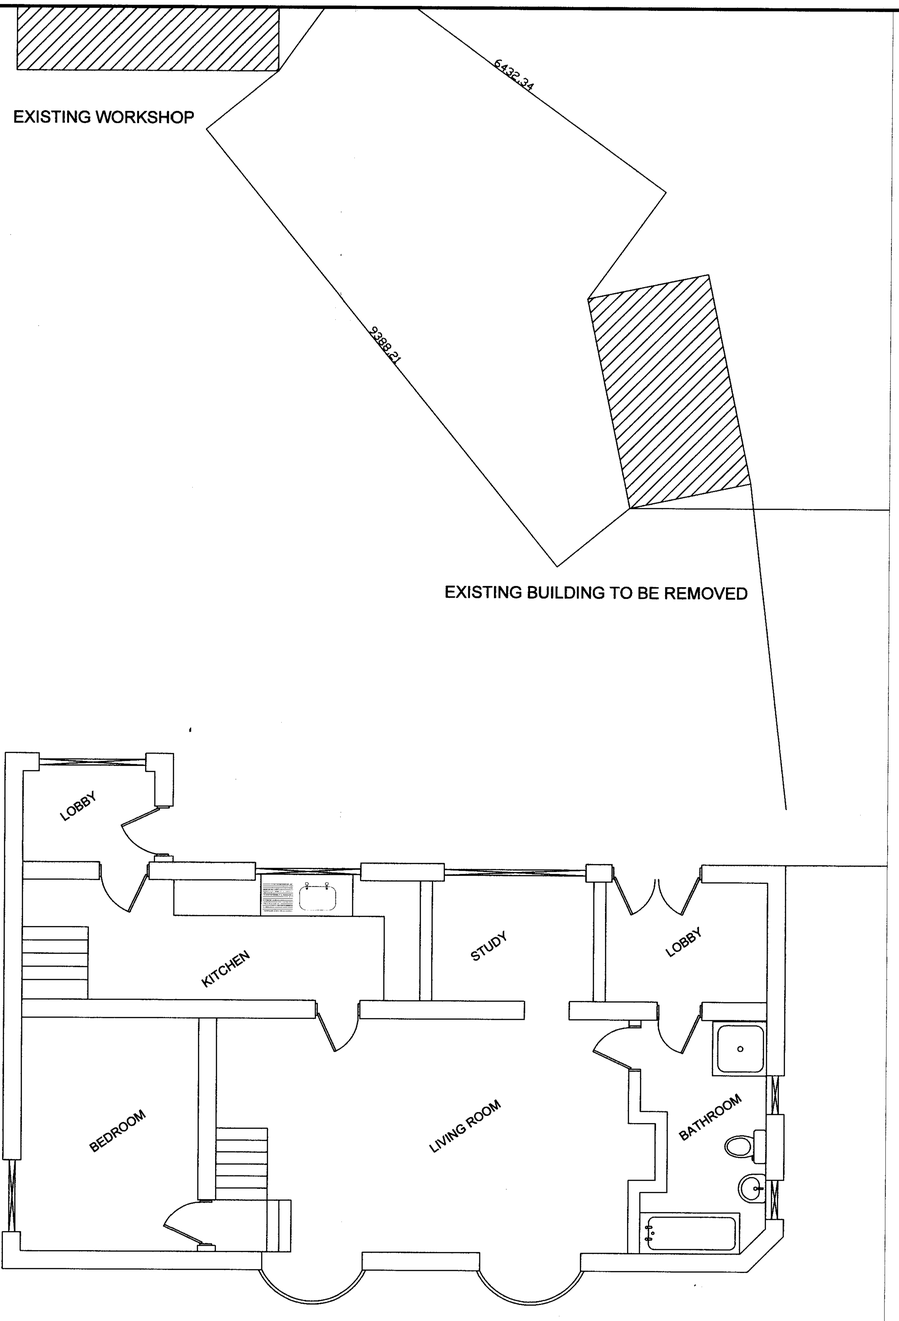

DATUMN GROUND FLOOR

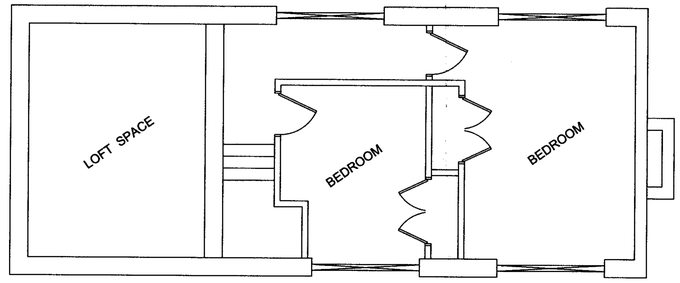

EXISTING FIRST FLOOR

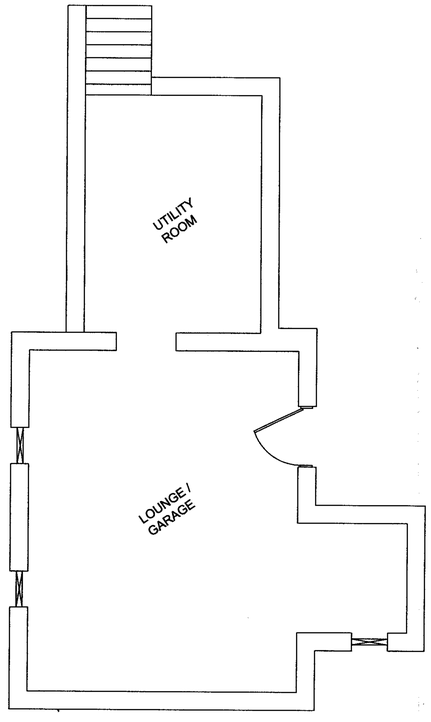

LOWER GROUND FLOOR

B	Lower ground floor added Windows added	SCE	Jan 09
A	First Issue	SCE	Dec 08
	REVISIONS	MADE BY	DATE

SDS (HEREFORD) Ltd
Design & Build
Woodlea Cottage, Smallbrook, Clehonger, Hereford. HR2 9TP
T +44 (0) 1981 250342 Email:- sales@sdshereford.co.uk
F +44 (0) 1981 250342 URL:- www.sdshereford.co.uk

This drawing is the property of Structural Detailing Services of Hereford Ltd, & must not be copied or reproduced in whole or in part without the express permission of the above.

TITLE
PROPOSED EXTENSION AT WOODLEA COTTAGE.
EXISTING FLOOR LAYOUTS

SITE ADDRESS	WOODLEA COTTAGE, SMALLBROOK, CLEHONGER, HEREFORD. HR2 9TP			
CUSTOMER	MR& MRS EDWARDS		DRAWN BY SCE	CONTRACT No. 2008-01
FINISH	AS NOTED ON DRAWINGS		CHECKED BY	DRG. No. 2008-01-102B
WELDING		SCALE 1:50	DATE FEB 2008	