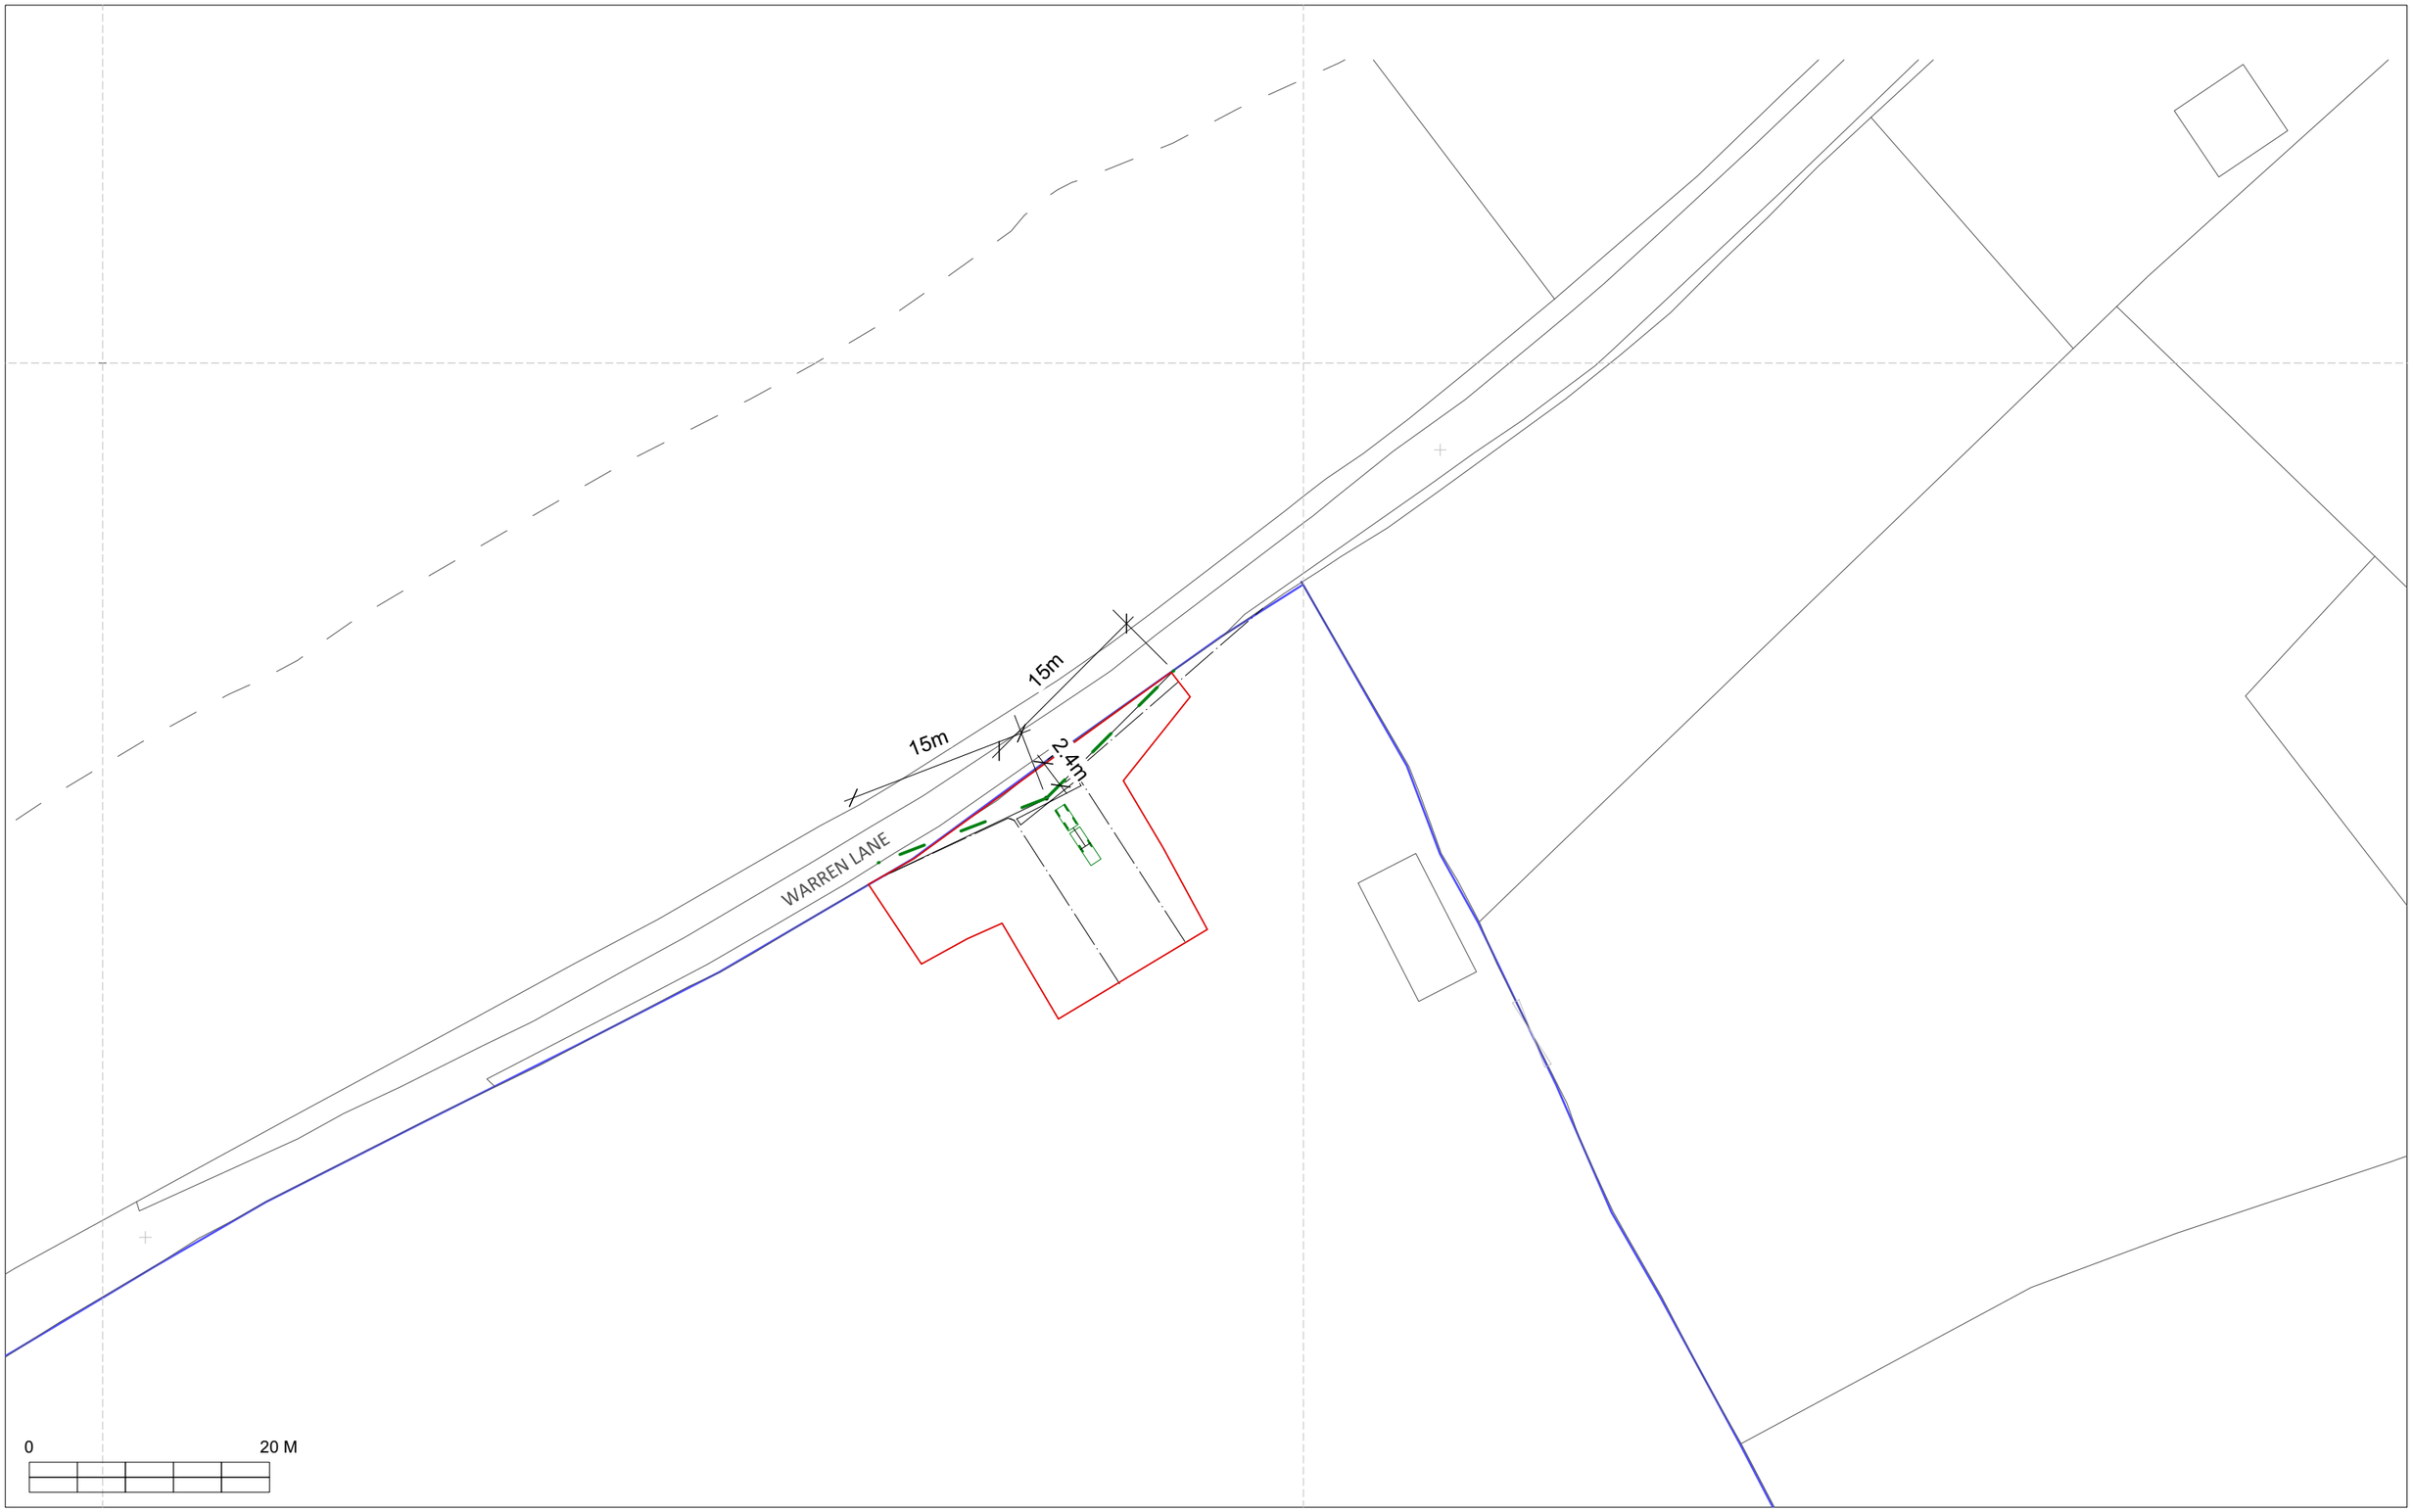

Studio Bark

Environmental Design
www.studiobark.co.uk

Key

- Contractors should not scale from this drawing. Use figured dimensions only.
- All dimensions to be checked on-site before construction proceeds and prior to the fabrication of any component.
- Any discrepancies shall be brought to the attention of Studio Bark for resolution before construction commences.
- Structural and services information shown is indicative only. Refer to consultants' drawings for details and setting out.
- All work and materials in accordance with current applicable statutory legislation and to comply with all relevant codes of practice and British standards.

Rev	Date	Description	Drawn
A	16/12/2023	To Planning	HT
B	15/02/2023	Updated Drawing Set to Planning	HT
C	20/06/2024	To Planning	NW
D	28/08/2024	Red Line Boundary Amendment	NW

Access Application

Status: Planning

Visibility Splays

Job Ref	Date	Scale	Paper Size	Drawing No.	Rev
G111	June 24	1:500	A3	G111_1103	D