CW06/2210/L

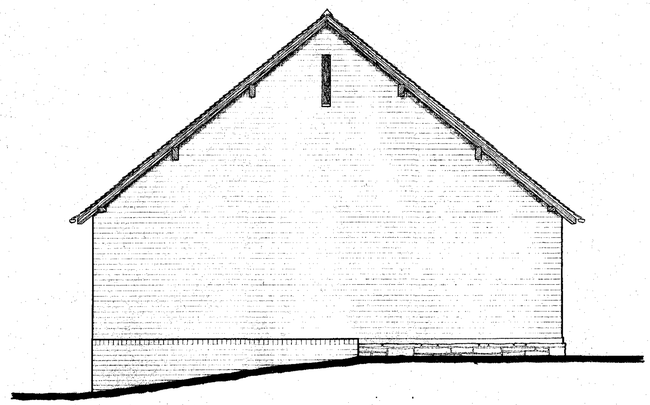

Northwest Elevation

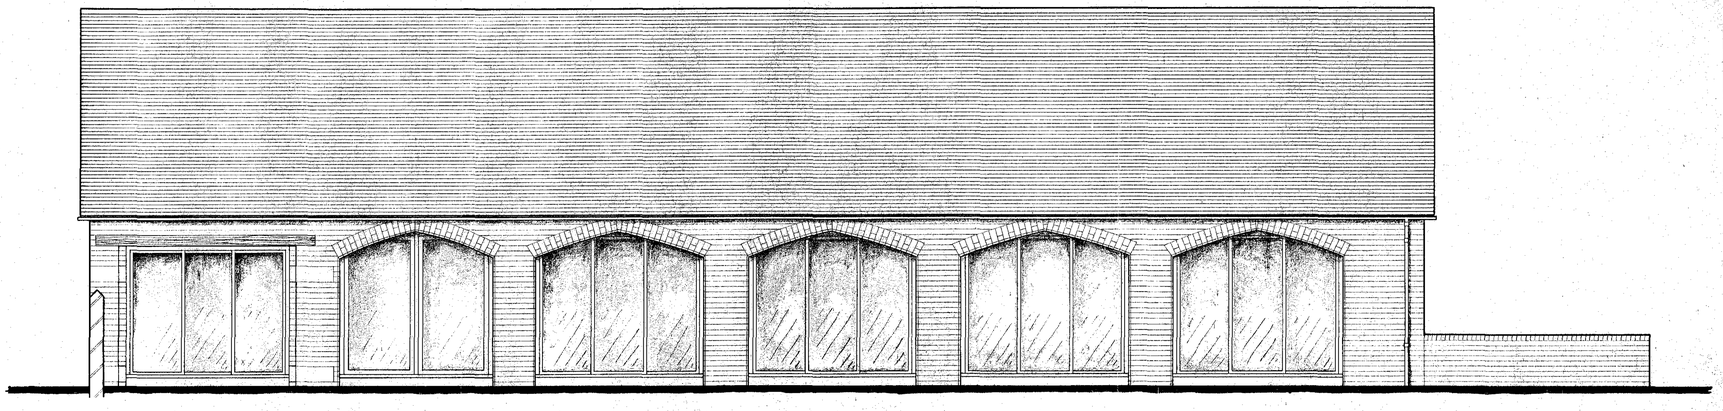

Northeast Elevation

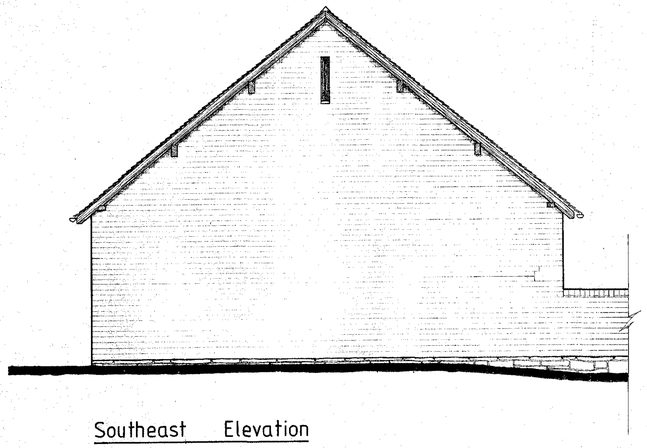

Southeast Elevation

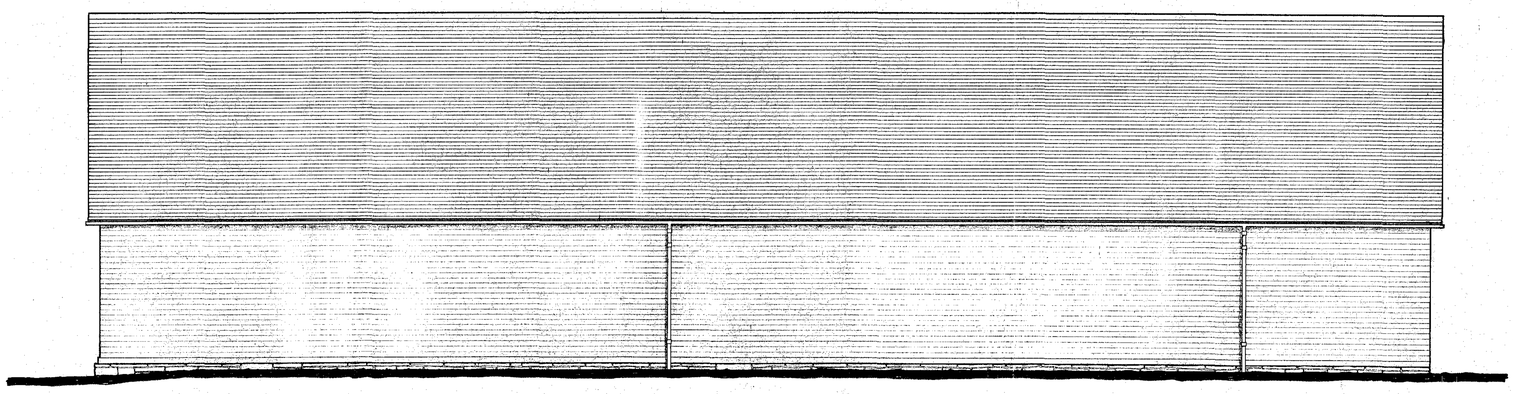

Southwest Elevation

AMENDED PLAN

HOUSE 7

Proposed Conversion of Barns at Bishon Farm, Bishopstone

Burton & Co. Lydiatt Place Brimfield Ludlow Shropshire SY8 4NP Tel: 01584 711106

Scale 1 : 50

Drawing No: 823/05/L1
Amended 10.8.06

15 AUG 2006