Do not scale from this drawing.
All dimensions are to be checked on site.

CE/092040/CD

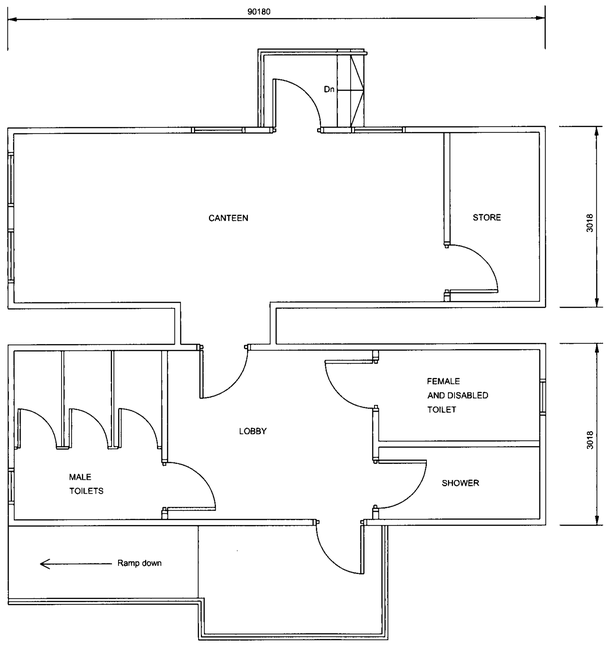

FLOOR PLAN - SCALE 1:50

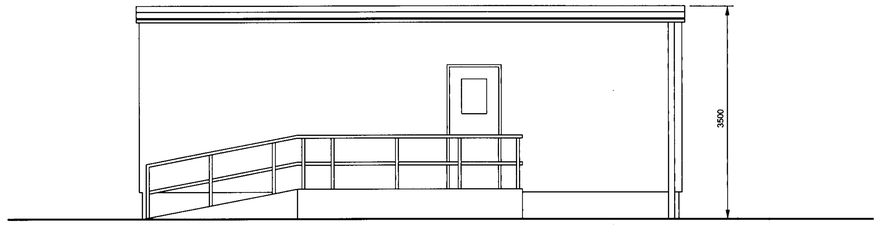

EAST ELEVATION - SCALE 1:50

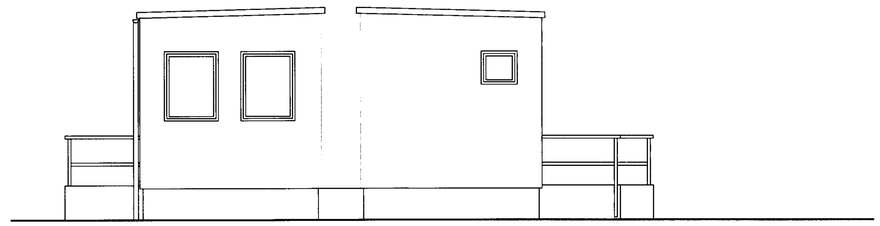

SOUTH ELEVATION - SCALE 1:50

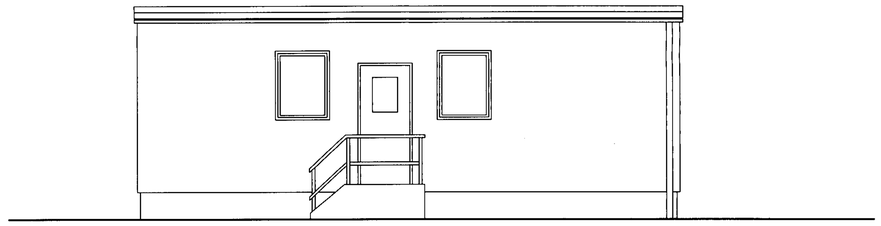

WEST ELEVATION - SCALE 1:50

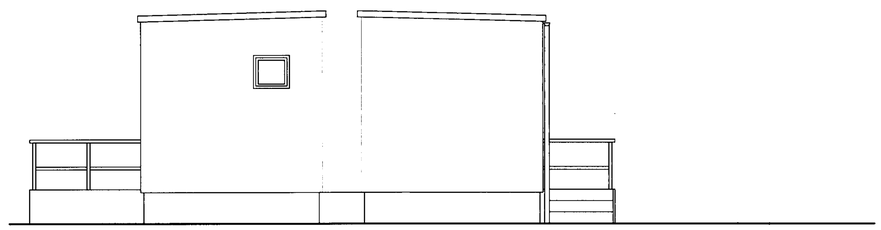

NORTH ELEVATION - SCALE 1:50

HEREFORDSHIRE COUNCIL
PLANNING SERVICES
DEVELOPMENT CONTROL
23 SEP 2009
To .....
Ack'd ..... File .....

PLANNING APPLICATION

HEREFORDSHIRE COUNCIL

Tel: (01432) 26
Fax: (01432) 261892

Title:

PROPOSED TEMPORARY BUILDINGS
AND EXTERNAL LIGHTING LAYOUT
GRAFTON DEPOT
HEREFORD

Drawing:

TEMPORARY BUILDING 2
WELFARE UNIT
PROPOSED PLANS AND ELEVATIONS

Property No:

4428

Drawing No:

PSD/H/09/44/002

Scale	Date
1:50 @ A1	AUG 09
Checked	Revision