NC08/1607/F

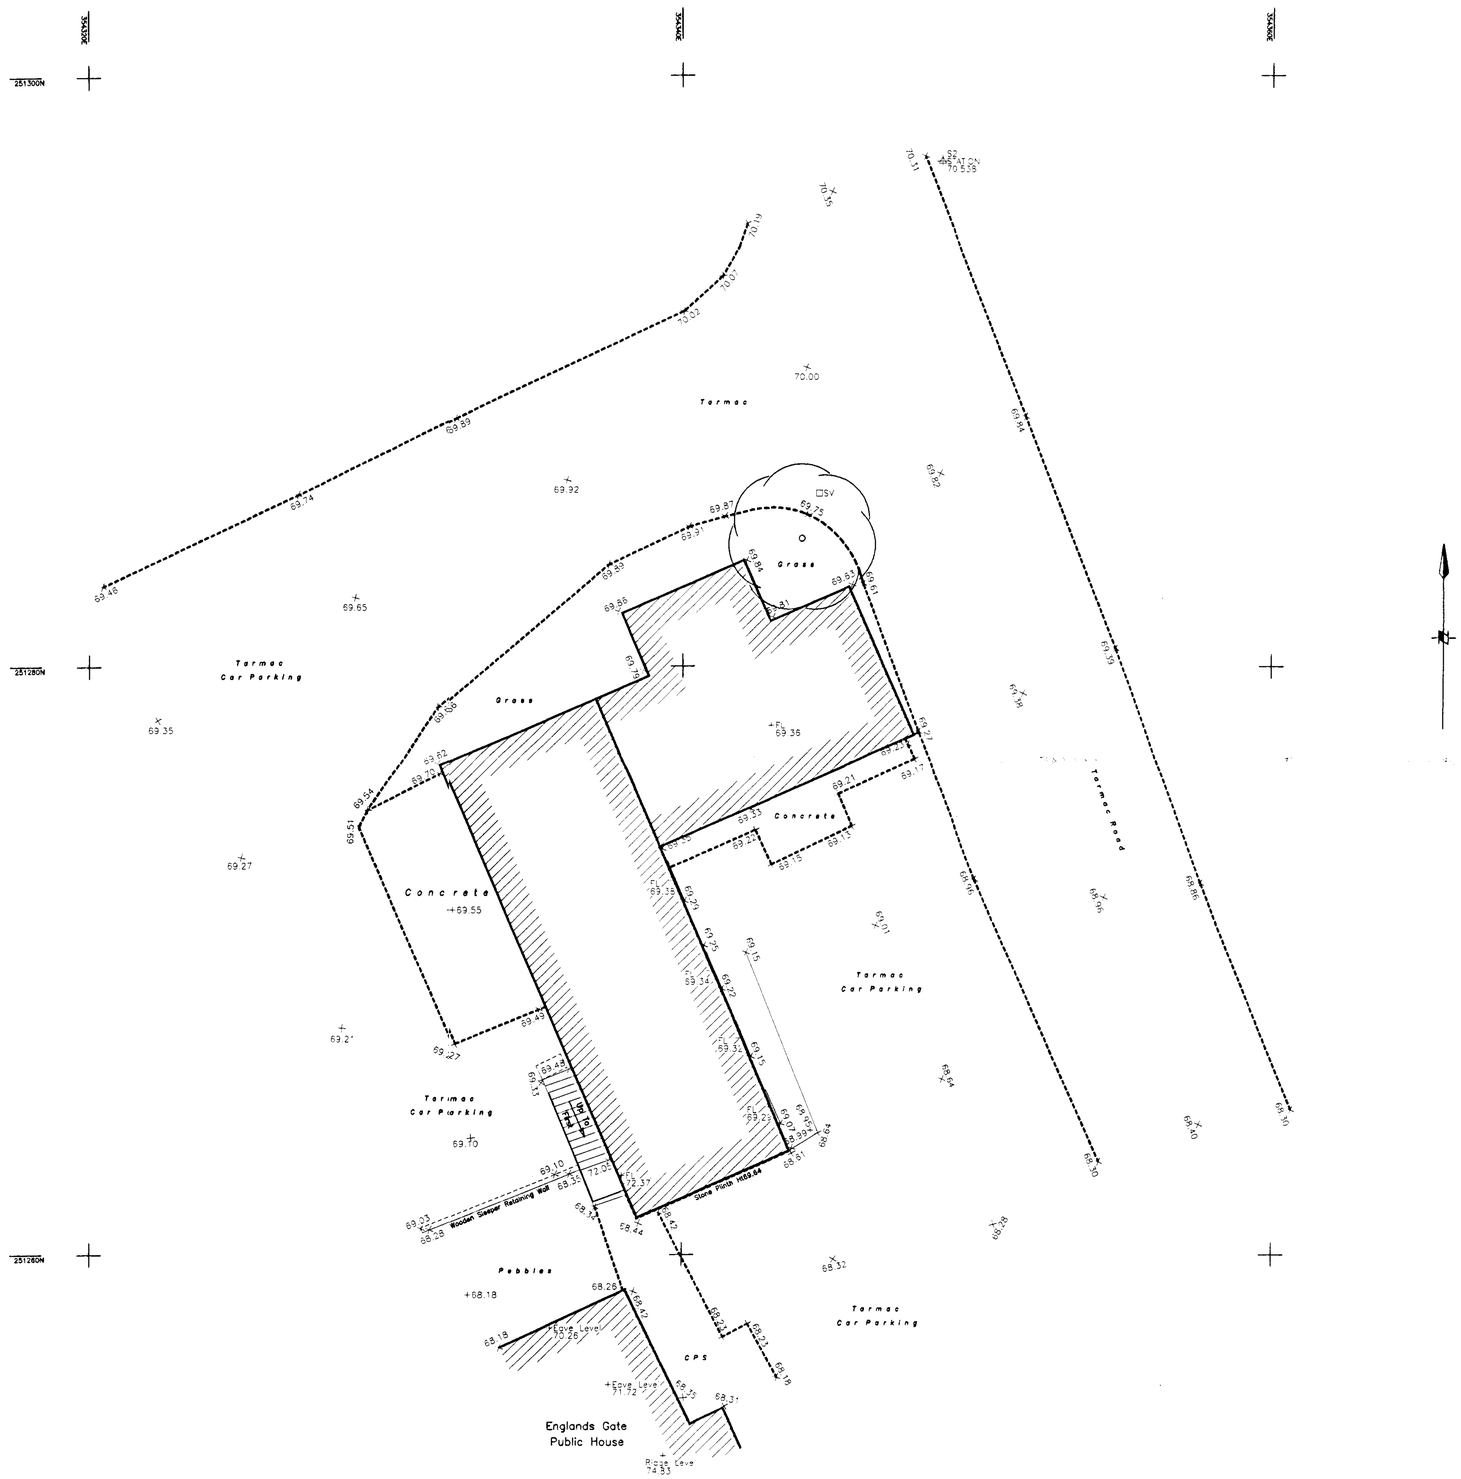

NOTES

1. Levels related to Ordnance Survey GPS Datum
2. Grid related to Ordnance Survey GPS Datum
3. North Point indicative only.
4. Drainage pipe sizes are approximate as gauged from the surface.
5. Expert identification is advised for tree species.
6. Boundary detail may not represent the extent of legally conveyed ownership.
7. Survey carried out to client specification and in accordance with RICS publication: SURVEYS OF LAND, BUILDINGS & UTILITY SERVICES AT SCALES 1:500 & LARGER, 2nd EDITION.
8. Copyright of this survey, and all associated drawings and digital information, is owned by Bury Associates Limited. This information may not be sold on to a third party without prior permission of Bury Associates Limited and payment of the appropriate fee.

DRAWING SCHEDULE

DRAWING NO.	DRAWING TITLE
/01	Topographical Survey
/02	Floor Plans
/03	Elevations
/04	Sections

REVISION	COMMENTS	DRAWN BY	DATE
A	Edge of highway added.	PL	02/04/08

KEY

INTERNAL FEATURES

B BEAM HEIGHT
C CEILING HEIGHT
D DOOR HEIGHT
P PIPE HEIGHT
FL FLOOR LEVEL
H HEAT HEIGHT
S SILL HEIGHT
LIGHT SWITCH
ELECTRICAL SOCKET
TV SOCKET
SLOPING CEILING (ARROW POINTS UP)
IH IMMERSION HEATER
BOILER / RADIATOR
TELEPHONE SOCKET
FIRE ALARM
LIGHT

TOPOGRAPHICAL FEATURES

AV AIR VALVE
BA BARRIER
BB BELISHA BEACON
BH BORE HOLE
BL BOLLARD
BM BENCH MARK
BS BUS STOP
BT BRITISH TELECOM COVER
B/W BARBED WIRE
C CEILING HEIGHT
CB CONTROL BOX
C/B CLOSE BOARDED
CL COVER LEVEL
C/L CHAIN LINK
CP CATCH PIT
CPS CONCRETE PAVING SLABS
CTV CABLE TELEVISION COVER
DP DOWN PIPE
EIC ELECTRIC INSPECTION COVER
EP ELECTRIC POLE
ER EARTH ROD
FB FLOWER BED
FH FIRE HYDRANT
FL FLOOR LEVEL
FP FLAG POLE
F/W FOUL WATER
G GULLY
GP GATEPOST
GV GAS VALVE
H HEAD HEIGHT
H/R HAND RAIL
HT HEIGHT
HV HIGH VOLTAGE
IC INSPECTION COVER
IL INVERT LEVEL
I/R IRON RAILING
KO KERB OUTLET
L/L LARCH LAP
LP LAMP POST
LT LIGHT
LV LOW VOLTAGE
MH MANHOLE COVER
MK MARKER
MKE ELECTRIC MARKER
MKF FIRE HYDRANT MARKER
MKG GAS MARKER
MKT TELEPHONE MARKER
MKW WATER MARKER
NB NOTICE BOARD
NP NAME PLATE
PB POST BOX
PP PETROL PUMP
P/R POST & RAIL
PT POST
P/W POST & WIRE
RE RODDING EYE
RP REFLECTOR POST
RS ROAD SIGN
R/W RETAINING WALL
S SILL HEIGHT
SC STOP COCK
SIG RAILWAY SIGNAL
SP SIGN POST
SV STOP VALVE
SW SURFACE WATER
ST STAY
TBM TEMPORARY BENCH MARK
TCB TELEPHONE CALL BOX
TL TRAFFIC LIGHT
TM TICKET MACHINE
TP TELEPHONE POLE
TRP TRIAL PIT
WM WATER METER
WO WASH OUT
VT VENT
SUB STATION 47-044 SURVEY STATION

buryASSOCIATES

Unit 5, 17 Farrier Street
Worcester, WR1 3BH

T: 01905 26222 F: 01905 22555
surveys@buryassociates.co.uk
www.buryassociates.co.uk

Bury Associates are members of THE SURVEY ASSOCIATION

CLIENT: Advanced Planning & Architecture Ltd — Haywood Lodge, Haywood, Hereford, HR2 9RU

PROJECT: England's Gate Inn, Bodenham, Hereford HR1 3HU

DRAWING TITLE: Topographical Survey

SCALE: 1:100 (0 – 5m)

SHEET SIZE: A1

DATE: 05/02/08

DRAWING NO.: BA10520208/01A of 04

SURVEYOR: PL

DRAWN BY: AJ