NE09/1055/F

NE09/1057/L

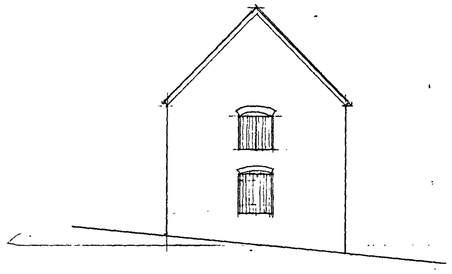

South Elevation

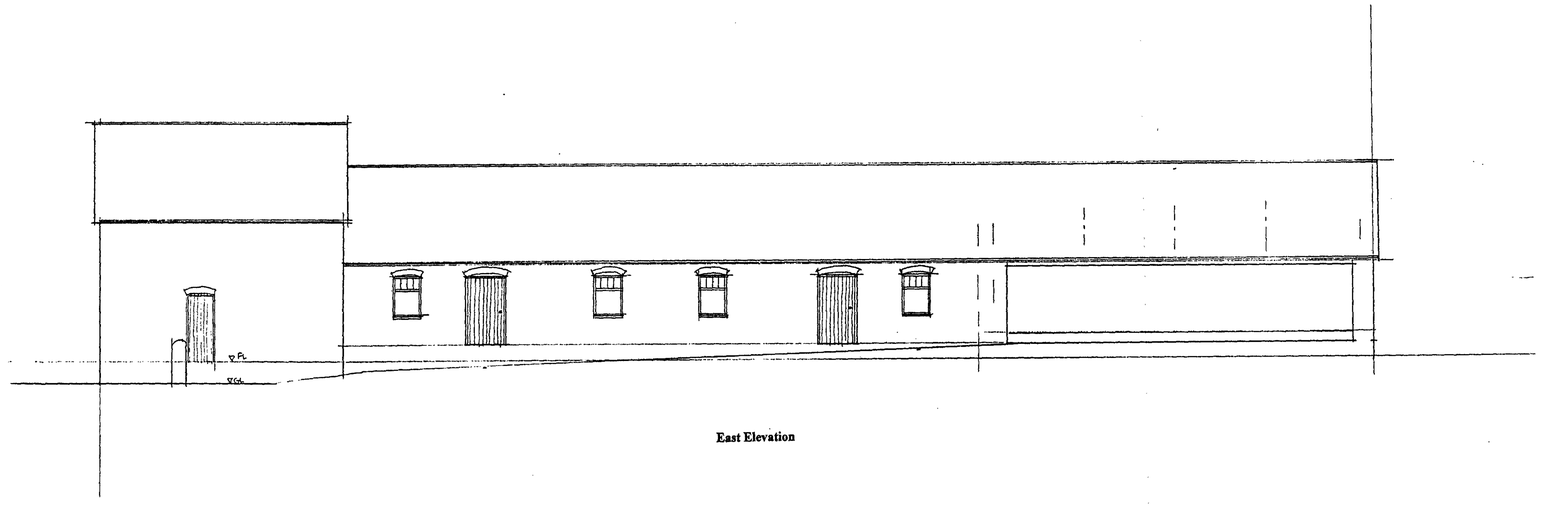

East Elevation

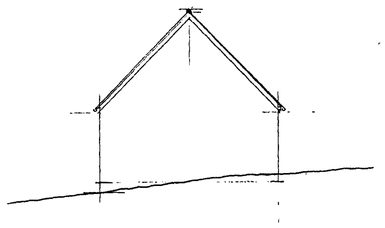

North Elevation

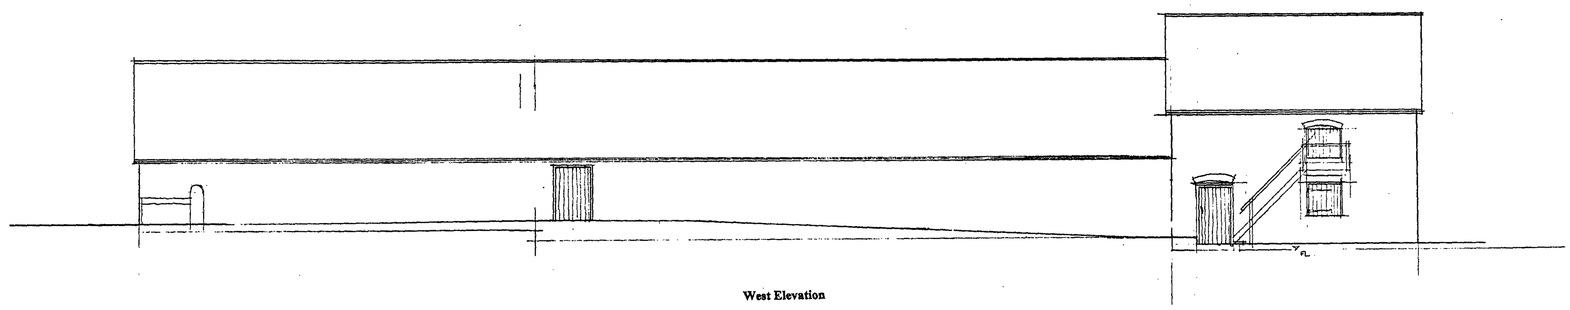

West Elevation

HEREFORDSHIRE COUNCIL
PLANNING SERVICES
DEVELOPMENT CONTROL
14 APR 2009
To
FILE

The copyright of this drawing belongs to Christopher F. Knock.
Do not scale of this drawing.

Date: Revisions:

**Christopher F. Knock**
B. Sc. (Civil Engineering)
Architectural & Planning Consultant

Tel: 01531 635462
Fax: 01531 634658
Mob: 07974853622

Tinkers Grove Cottage
The Deer Park
Eastnor
Nr. Ledbury
Herefordshire HR8 1RQ

JOB TITLE: **Goldhill Farm Buildings**, Eastnor Castle Estate, Nr. Ledbury, Herefordshire.
For Eastnor Castle Estate, C/o Christopher Lyons.

DRAWN BY: C. F. Knock

DRAWING TITLE: **Existing Elevations Building 6**

DATE: 22nd September 2007 SCALE: 1:100 DRAWING NO: **1307:1365:09**