SW06/3829/F

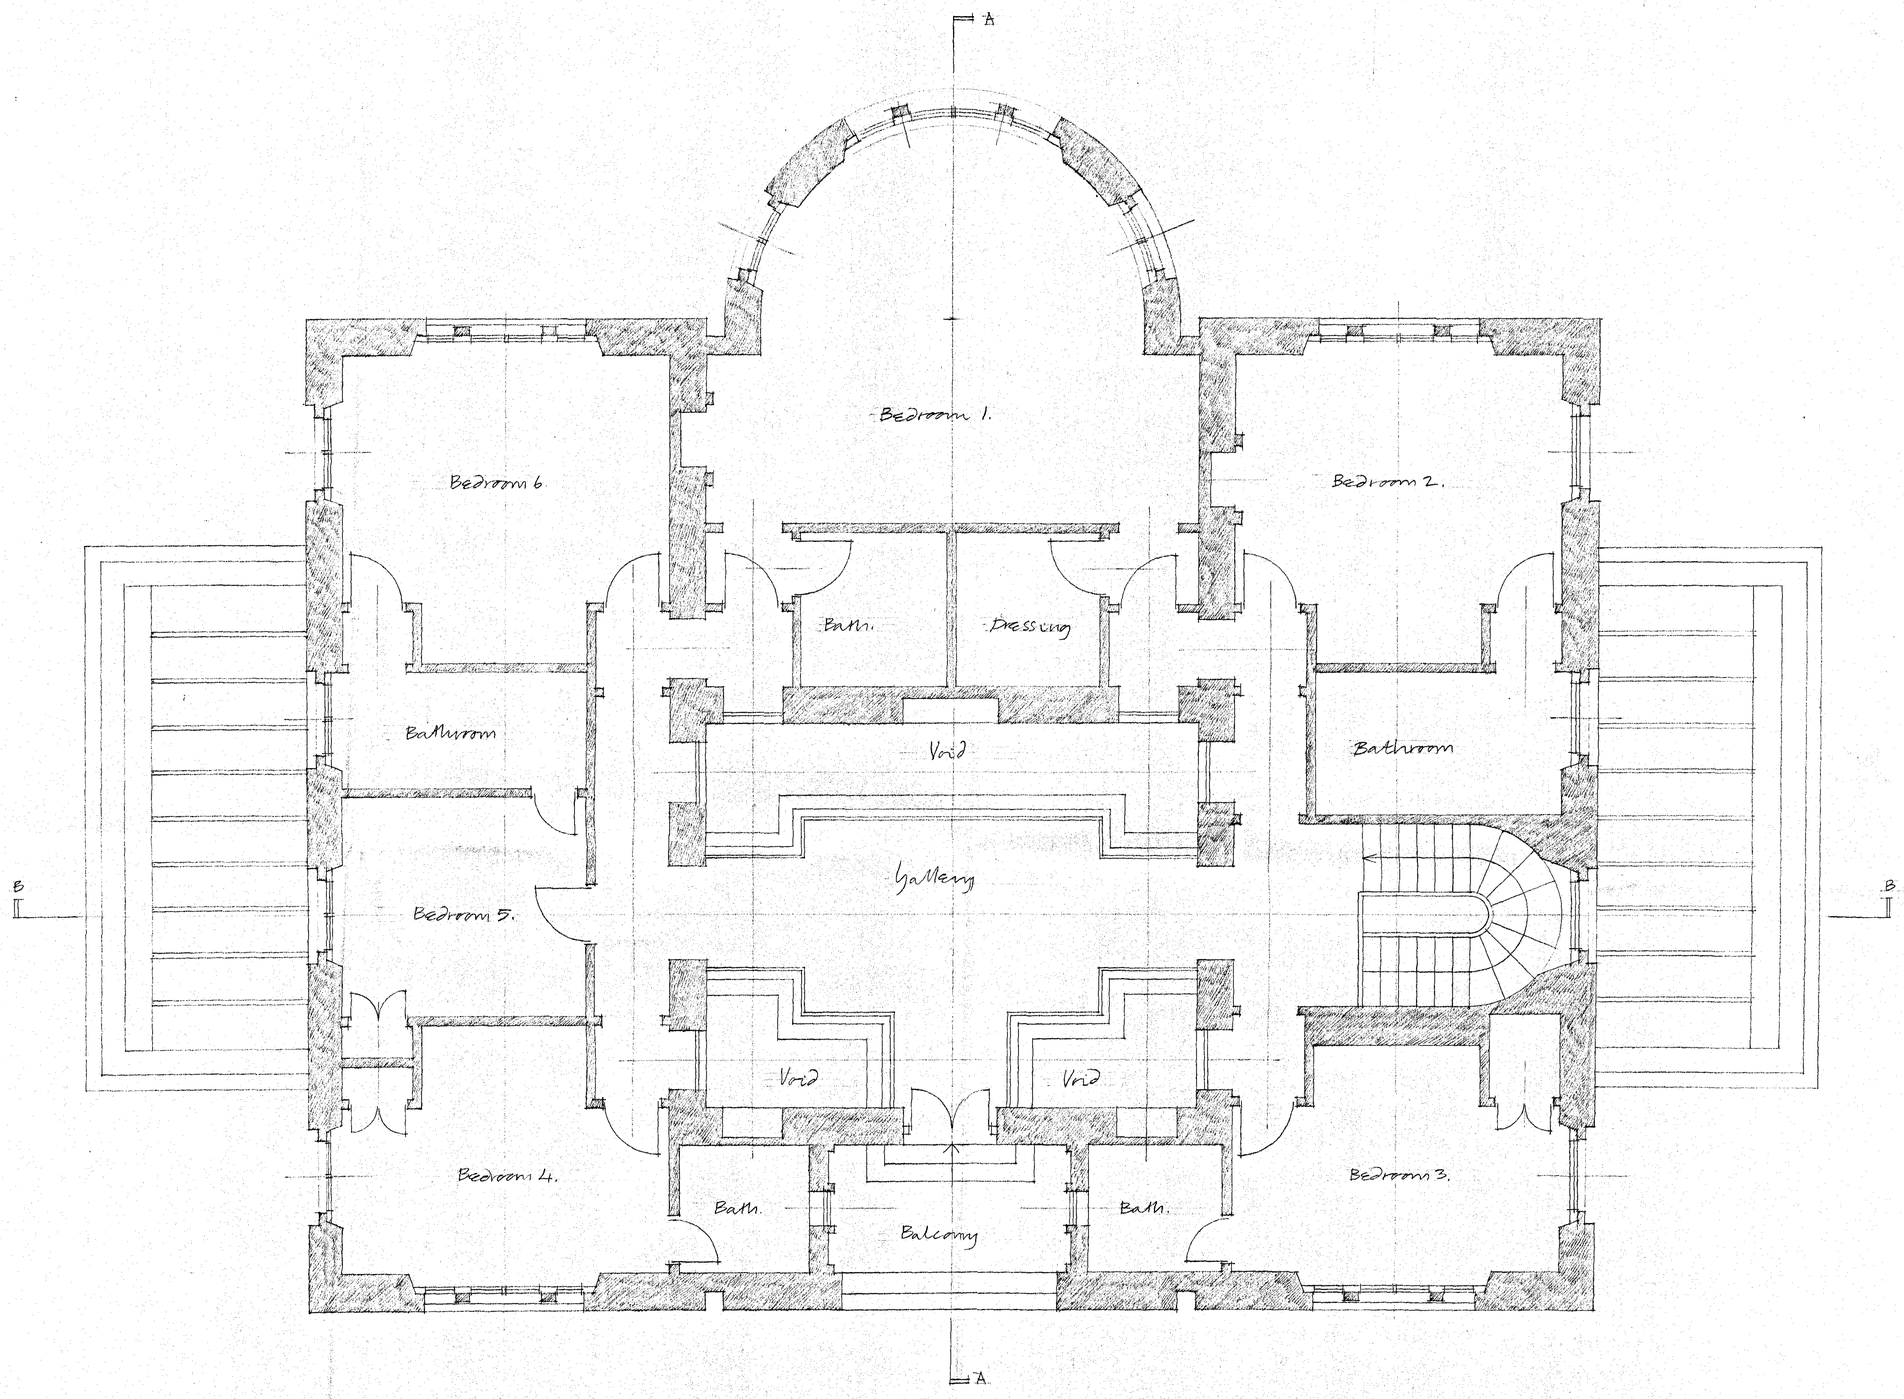


HEREFORDSHIRE COUNCIL
PLANNING SERVICES
DEVELOPMENT CONTROL
05 DEC 2006
To:
Ackd: File:

Check all dimensions carefully on site and report any discrepancies. Do not scale from this drawing.

# HAREWOOD PARK

Craig Hamilton Architects
Coed Mawr Farm, Hundred House, Powys LD1 5RP
Tel: 01982 570401 Fax: 01982 570402

Drawing Title: Proposed, First Floor Plan
Drawing Number: AD3
Scale: 1:50
Revision:
Date: XI 2006