copyright
THIS DRAWING IS THE SOLE COPYRIGHT OF KILMARTIN PLOWMAN & PARTNERS LTD AND REPRODUCTION IN ANY FORM IS FORBIDDEN UNLESS PERMISSION IS OBTAINED IN WRITING.

DO NOT SCALE FROM THIS DRAWING. ANY DISCREPANCIES ON SITE TO BE REPORTED TO THE ARCHITECT TO ALL OF KILMARTIN PLOWMAN & PARTNERS LTD.

WORK AND MATERIALS MUST COMPLY WITH THE CURRENT BUILDING REGULATIONS, AND CODES OF PRACTICE AND BY-LAWS. CONSULT CONTRACT DRAWINGS, SPECIFICATIONS AND OTHER SUB CONTRACTORS INFORMATION.

KPP ARCHITECTS
KILMARTIN PLOWMAN & PARTNERS LIMITED

CE07/3268/F

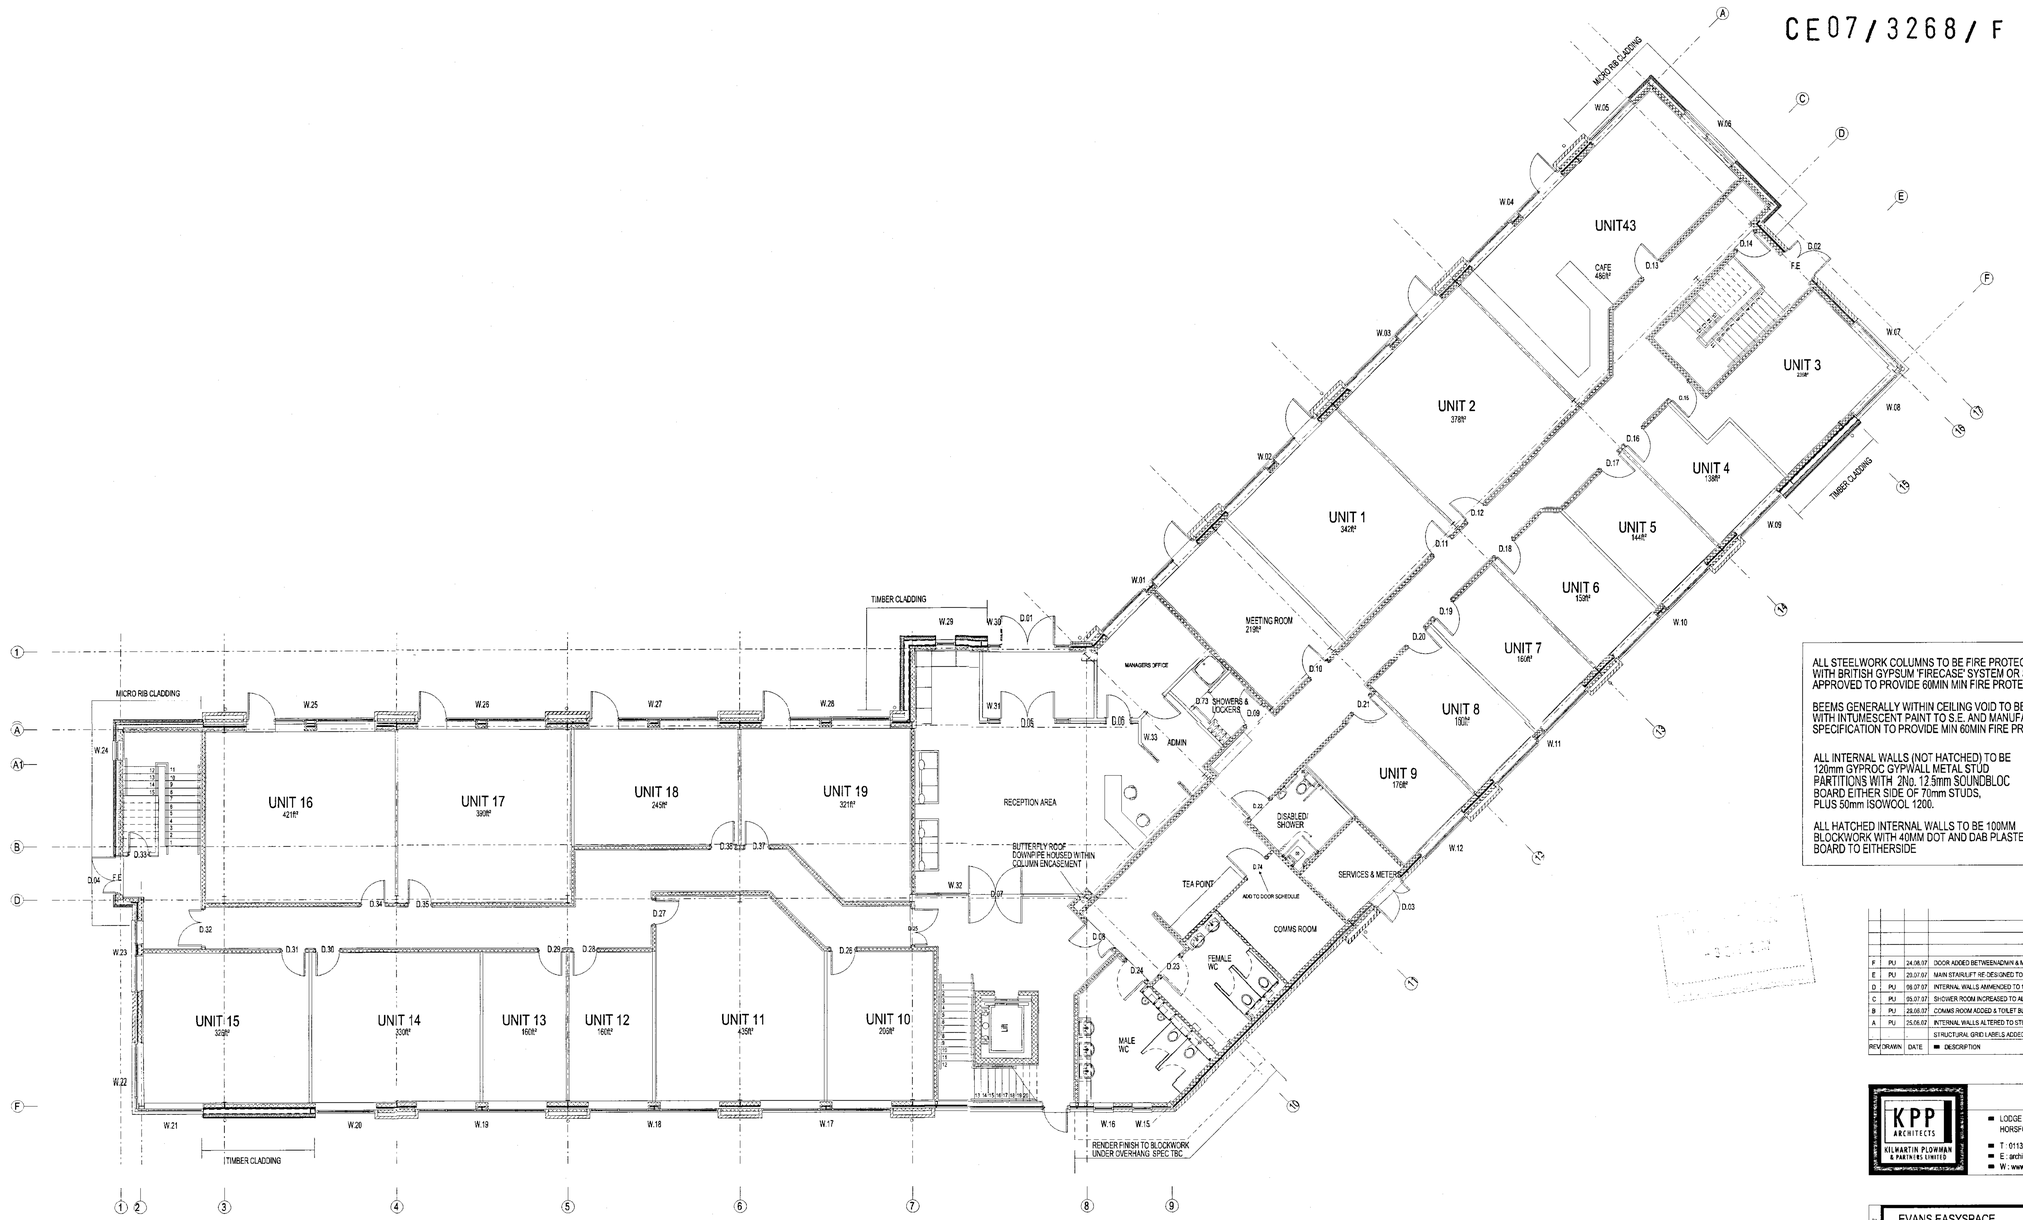

ALL STEELWORK COLUMNS TO BE FIRE PROTECTED WITH BRITISH GYPSUM 'FIRECASE' SYSTEM OR SIMILAR APPROVED TO PROVIDE 60MIN MIN FIRE PROTECTION

BEEMS GENERALLY WITHIN CEILING VOID TO BE COATED WITH INTUMESCENT PAINT TO S.E. AND MANUFACTURERS SPECIFICATION TO PROVIDE MIN 60MIN FIRE PROTECTION

ALL INTERNAL WALLS (NOT HATCHED) TO BE 120mm GYPROC GYPWALL METAL STUD PARTITIONS WITH 2No. 12.5mm SOUNDBLOC BOARD EITHER SIDE OF 70mm STUDS, PLUS 50mm ISOWOOL 1200.

ALL HATCHED INTERNAL WALLS TO BE 100MM BLOCKWORK WITH 40MM DOT AND DAB PLASTER BOARD TO EITHERSIDE

REV	DRAWN	DATE	DESCRIPTION
F	PU	24.08.07	DOOR ADDED BETWEEN ADMIN & MANAGER OFFICE
E	PU	20.07.07	MAIN STAIR/LIFT RE-DESIGNED TO ALLOW FOR PROTECTED STAIR AREA
D	PU	06.07.07	INTERNAL WALLS AMMENDED TO 100mm BLOCKWORK
C	PU	05.07.07	SHOWER ROOM INCREASED TO ALLOW FOR CHANGING AREA & LOCKERS
B	PU	28.06.07	COMMS ROOM ADDED & TOILET BLOCKS RE-DESIGNED
A	PU	25.06.07	INTERNAL WALLS ALTERED TO STUDWORK &
			STRUCTURAL GRID LABELS ADDED

KPP ARCHITECTS
KILMARTIN PLOWMAN & PARTNERS LIMITED
LODGE HOUSE 12 TOWN STREET
HORSFORTH LEEDS LS18 4RJ
T : 0113 239 0460 F : 0113 239 0475
E : architects@kpp-leeds.co.uk
W : www.kpp-leeds.co.uk

PROJECT TITLE: EVANS EASYSPACE, BLOCK B, ROTHERWAS INDUSTRIAL PARK, HEREFORD

TITLE: GROUND FLOOR PLAN

STATUS	TENDER	SCALE	1:100 @ A1
DRAWN	PU	DATE	JUNE '07
FILE	P:\PROJECTS\ FILE LOCATION		
PROJECT	1283-83	DRAWING	302
REVISION	F		