SW06/3829/F

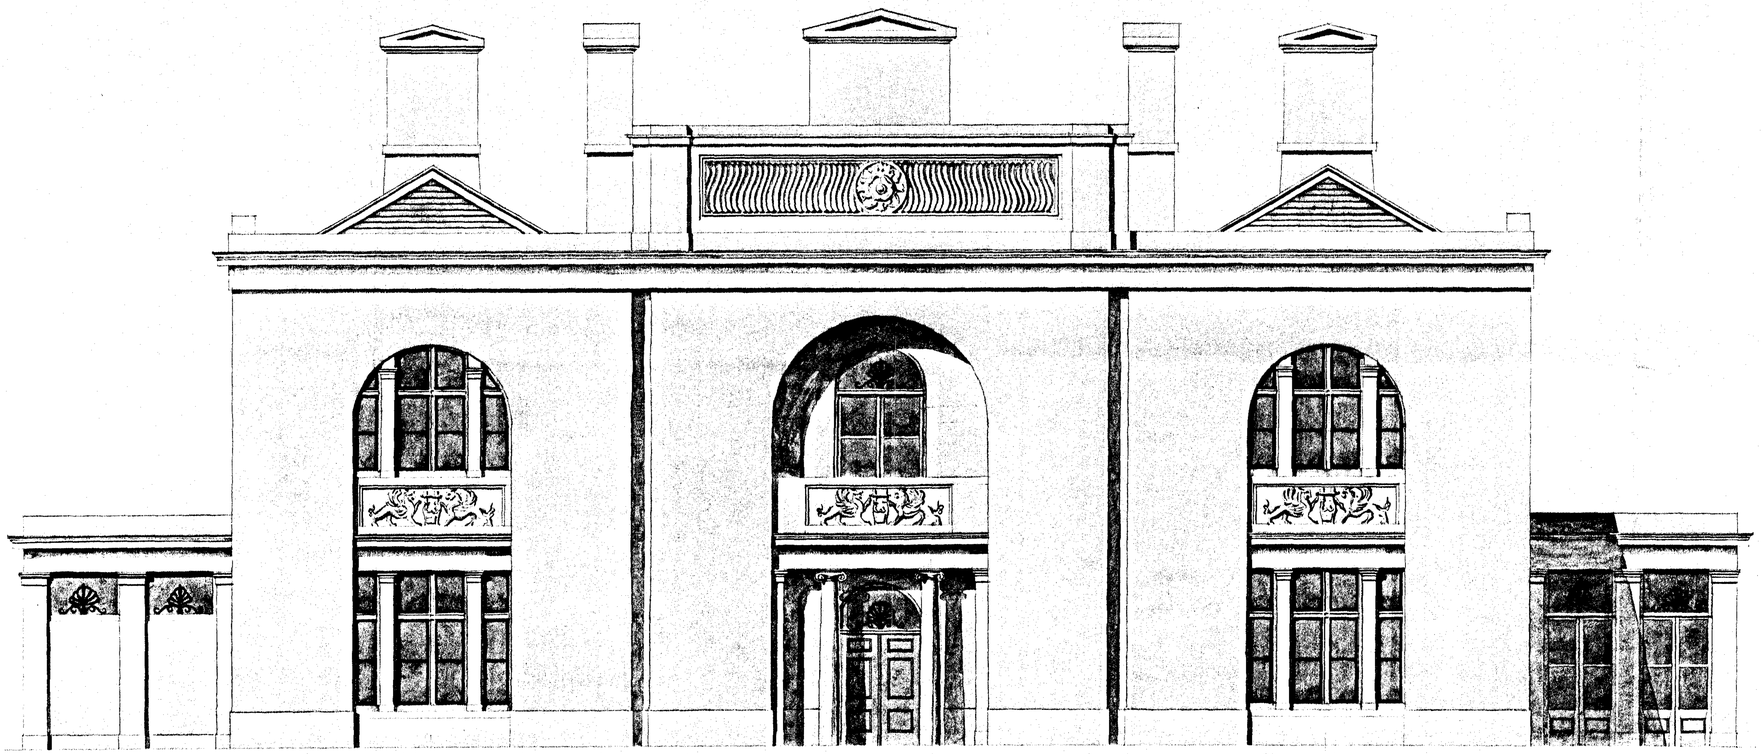

Harewood Park – The Replacement Dwelling – The West Elevation.

for The Duchy of Cornwall

Scale of 0 1 2 3 4 5 10 Metres

HEREFORDSHIRE COUNCIL
PLANNING SERVICES
DEVELOPMENT CONTROL
05 DEC 2006
To:
Ack'd File

CRAIG HAMILTON ARCHITECTS

Drawn at a Scale of 1:50 (for notes on materials ref. AD9)

Drawing Number AD7

Craig Hamilton XI 2006