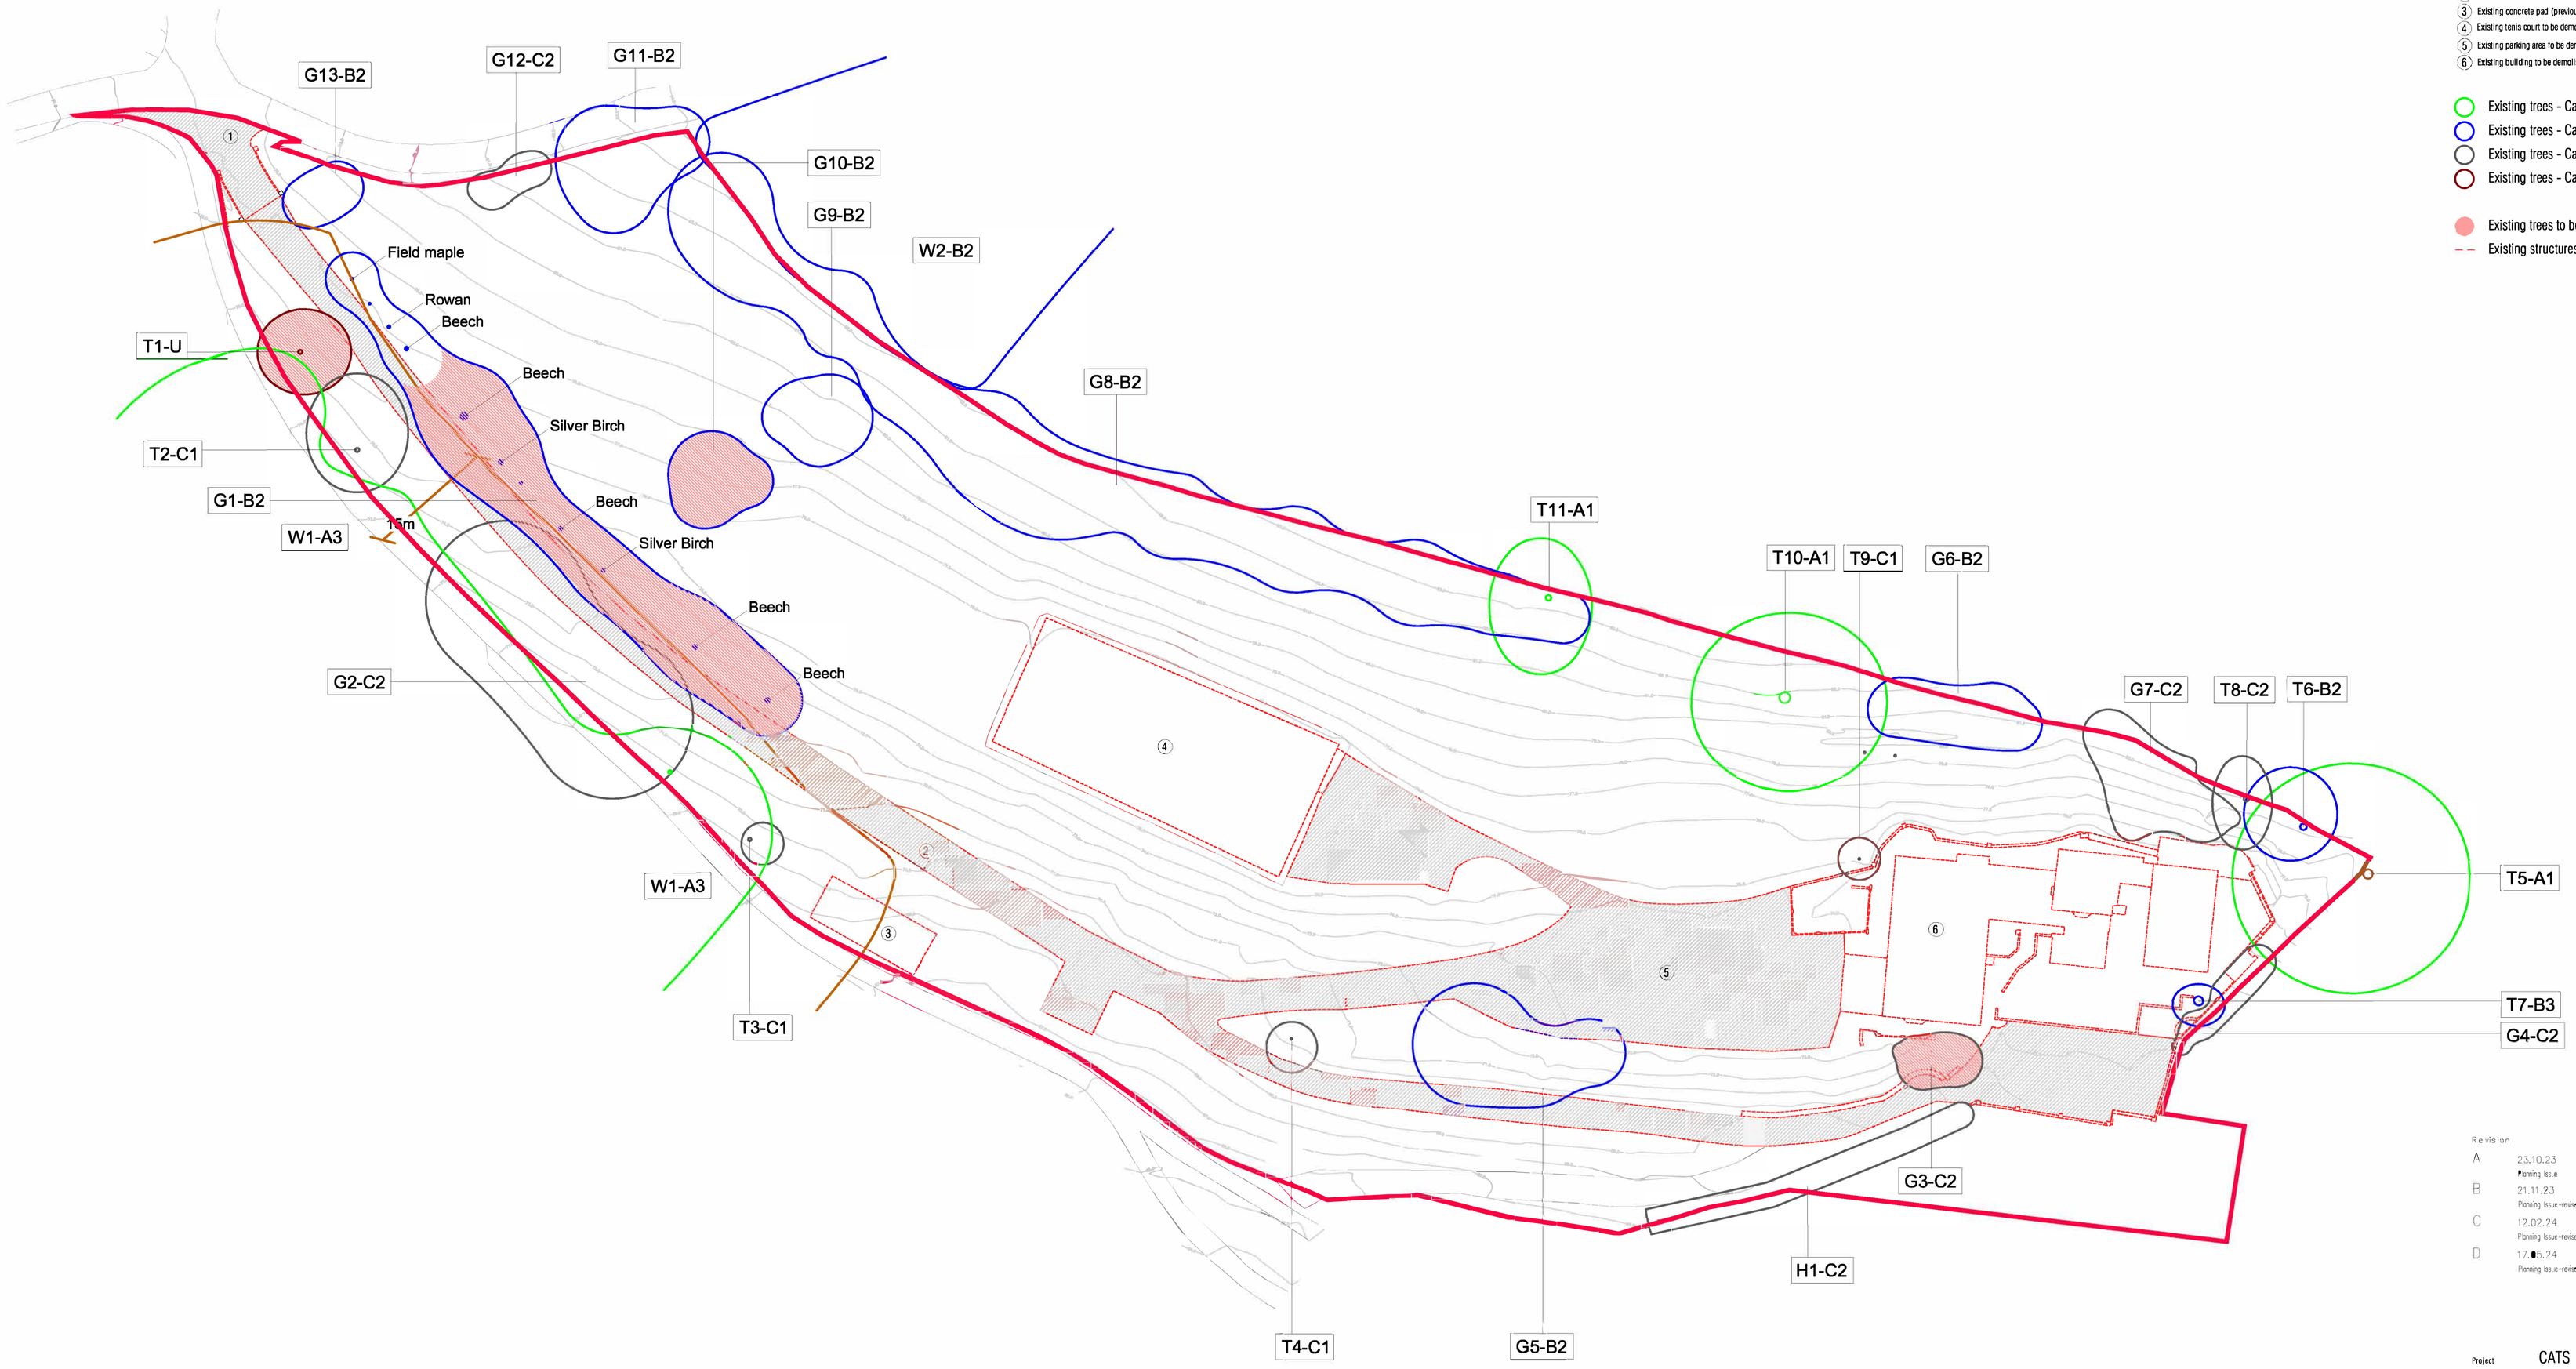


N

Notes

1. Do not scale from this drawing – use figured dimensions only.
2. All setting out dimensions to be checked on site by contractor before work commences.
3. This drawing remains copyright of Scott Donald Architecture Ltd. Copy / distribute only with consent of author.

key

1. Existing site access to be redefined
2. Existing vehicular access to be repaved and levels adjusted
3. Existing concrete pad (previous demolished construction)to be removed
4. Existing tenis court to be demolished
5. Existing parking area to be demolished
6. Existing building to be demolished

Existing trees - Cat A
Existing trees - Cat B
Existing trees - Cat C
Existing trees - Cat U

Existing trees to be removed
Existing structures to be demolished/removed

Revision

| | | |
|---|---|---|
| A | 23.10.23<br>Planning issue | SD |
| B | 21.11.23<br>Planning issue-revised | SD |
| C | 12.02.24<br>Planning issue-revised | SD |
| D | 17.05.24<br>Planning issue-revised | SD |

| | |
|---|---|
| Project | CATS |
| Client | David Hartley |
| Drawing title | Proposed demolitions plan |
| Drawing number | 137 / A.L.010 |
| Revision | D |
| Issued for | PLANNING |
| Scale | 1:400 @ A1 |
| Date | October 2023 |

SCOTT DONALD
ARCHITECTURE

Scott Donald Architecture | 42 Winstanley Road Sale M33 2AR | 0161 204 7599 | info@scottdonaldarchitecture.co.uk | scottdonaldarchitecture.co.uk