GROUND FLOOR PLAN - scale 1:100

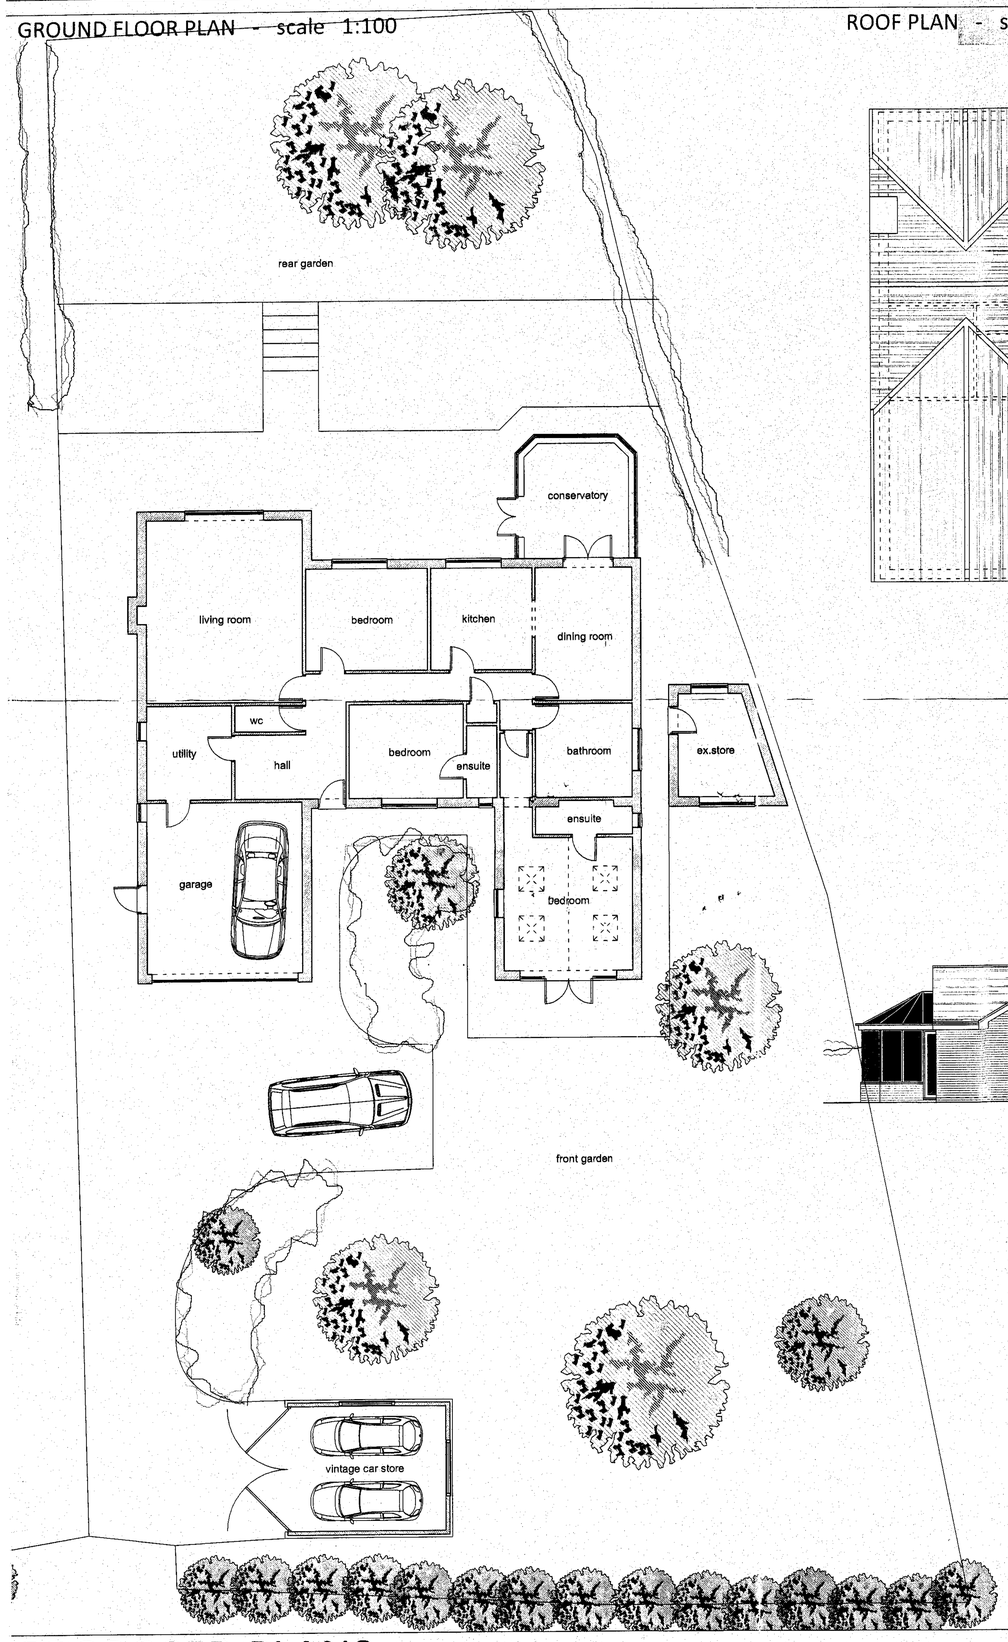

ROOF PLAN - scale 1:100

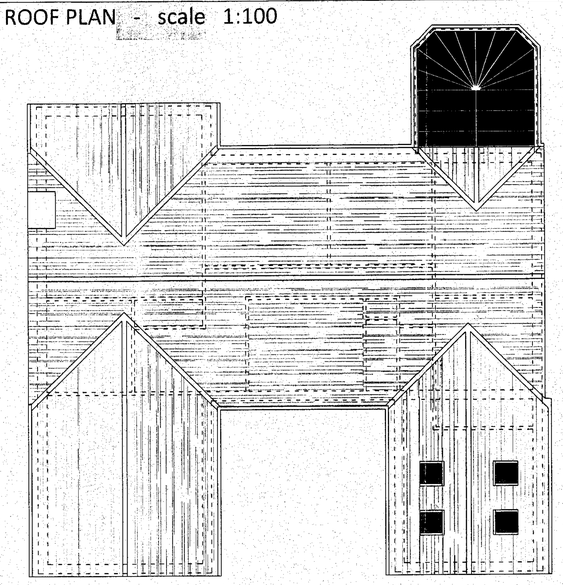

VINTAGE CAR STORE

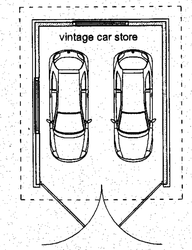

PLAN - scale 1:100

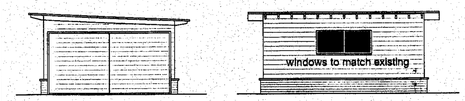

FRONT AND SIDE ELEVATION - scale 1:100

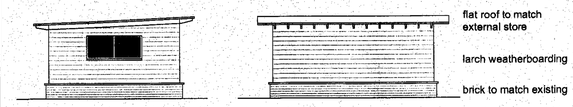

REAR AND SIDE ELEVATION - scale 1:100

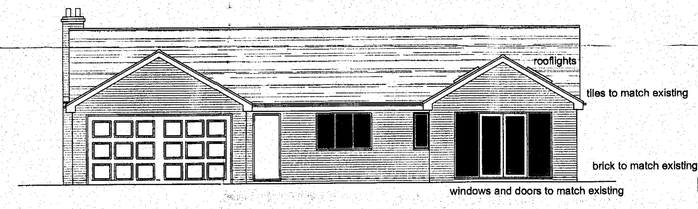

FRONT ELEVATION - scale 1:100

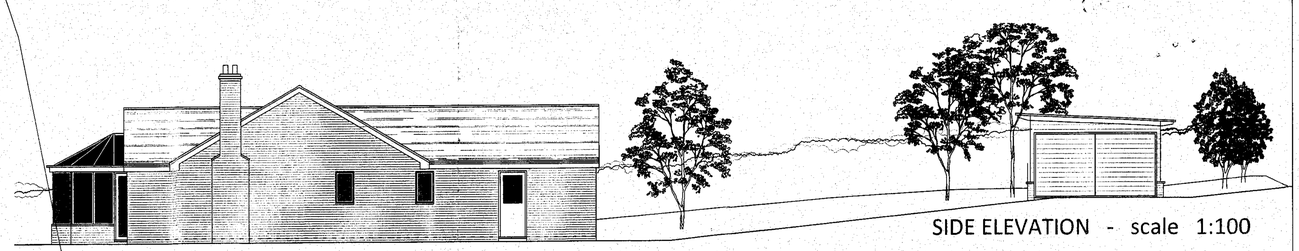

SIDE ELEVATION - scale 1:100

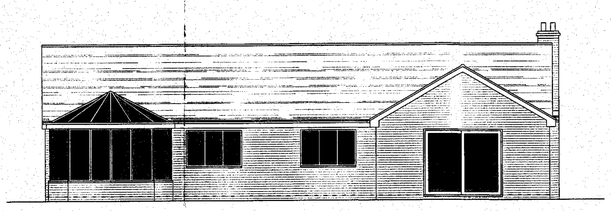

REAR ELEVATION - scale 1:100

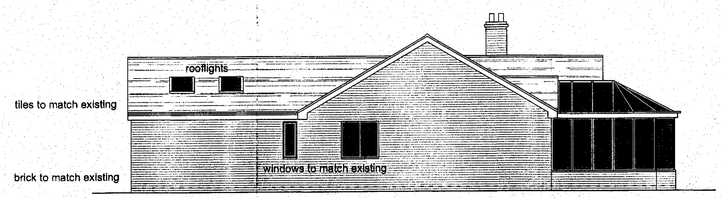

SIDE ELEVATION - scale 1:100

HEREFORDSHIRE COUNCIL
PLANNING SERVICES
DEVELOPMENT CONTROL
22 MAR 2010
To.....
Ack'd..... File.....

PROPOSED PLANS

NOTES:-

HEREFORDSHIRE COUNCIL
APPLICATION VALID
30 MAR 2010
PLANNING SERVICES

NC/100480/FH

REVISIONS:-

REV.	DATE	D'N	NOTES

ISSUE FOR PLANNING

CLIENT	Mr & Mrs Bedford
PROJECT	Shalom Ullingswick
DRWG TITLE	Proposed Plans
DRWG NO	009 P02 Rev A
DRAWN	NB
SCALE	1:1250 & 1@100 @A1 / 1:625 & 1:200 @A3
DATE	31.06.08
CHK'D	NB

atelier 17 ltd
A. Ateleir 17 Ltd, 11 Silver Street, Bradford On Avon, Wiltshire, BA15 1JY
E.mail@atelier17.co.uk W.www.atelier17.co.uk T.(01225) 862900 F.(01225) 862900

This drawing is copyright. Only figured dimensions to be used.
Contractors to check all dimensions before proceeding DO NOT SCALE