FOR POOL AND POOL ROOM REFER TO SEPERATE DRAWINGS

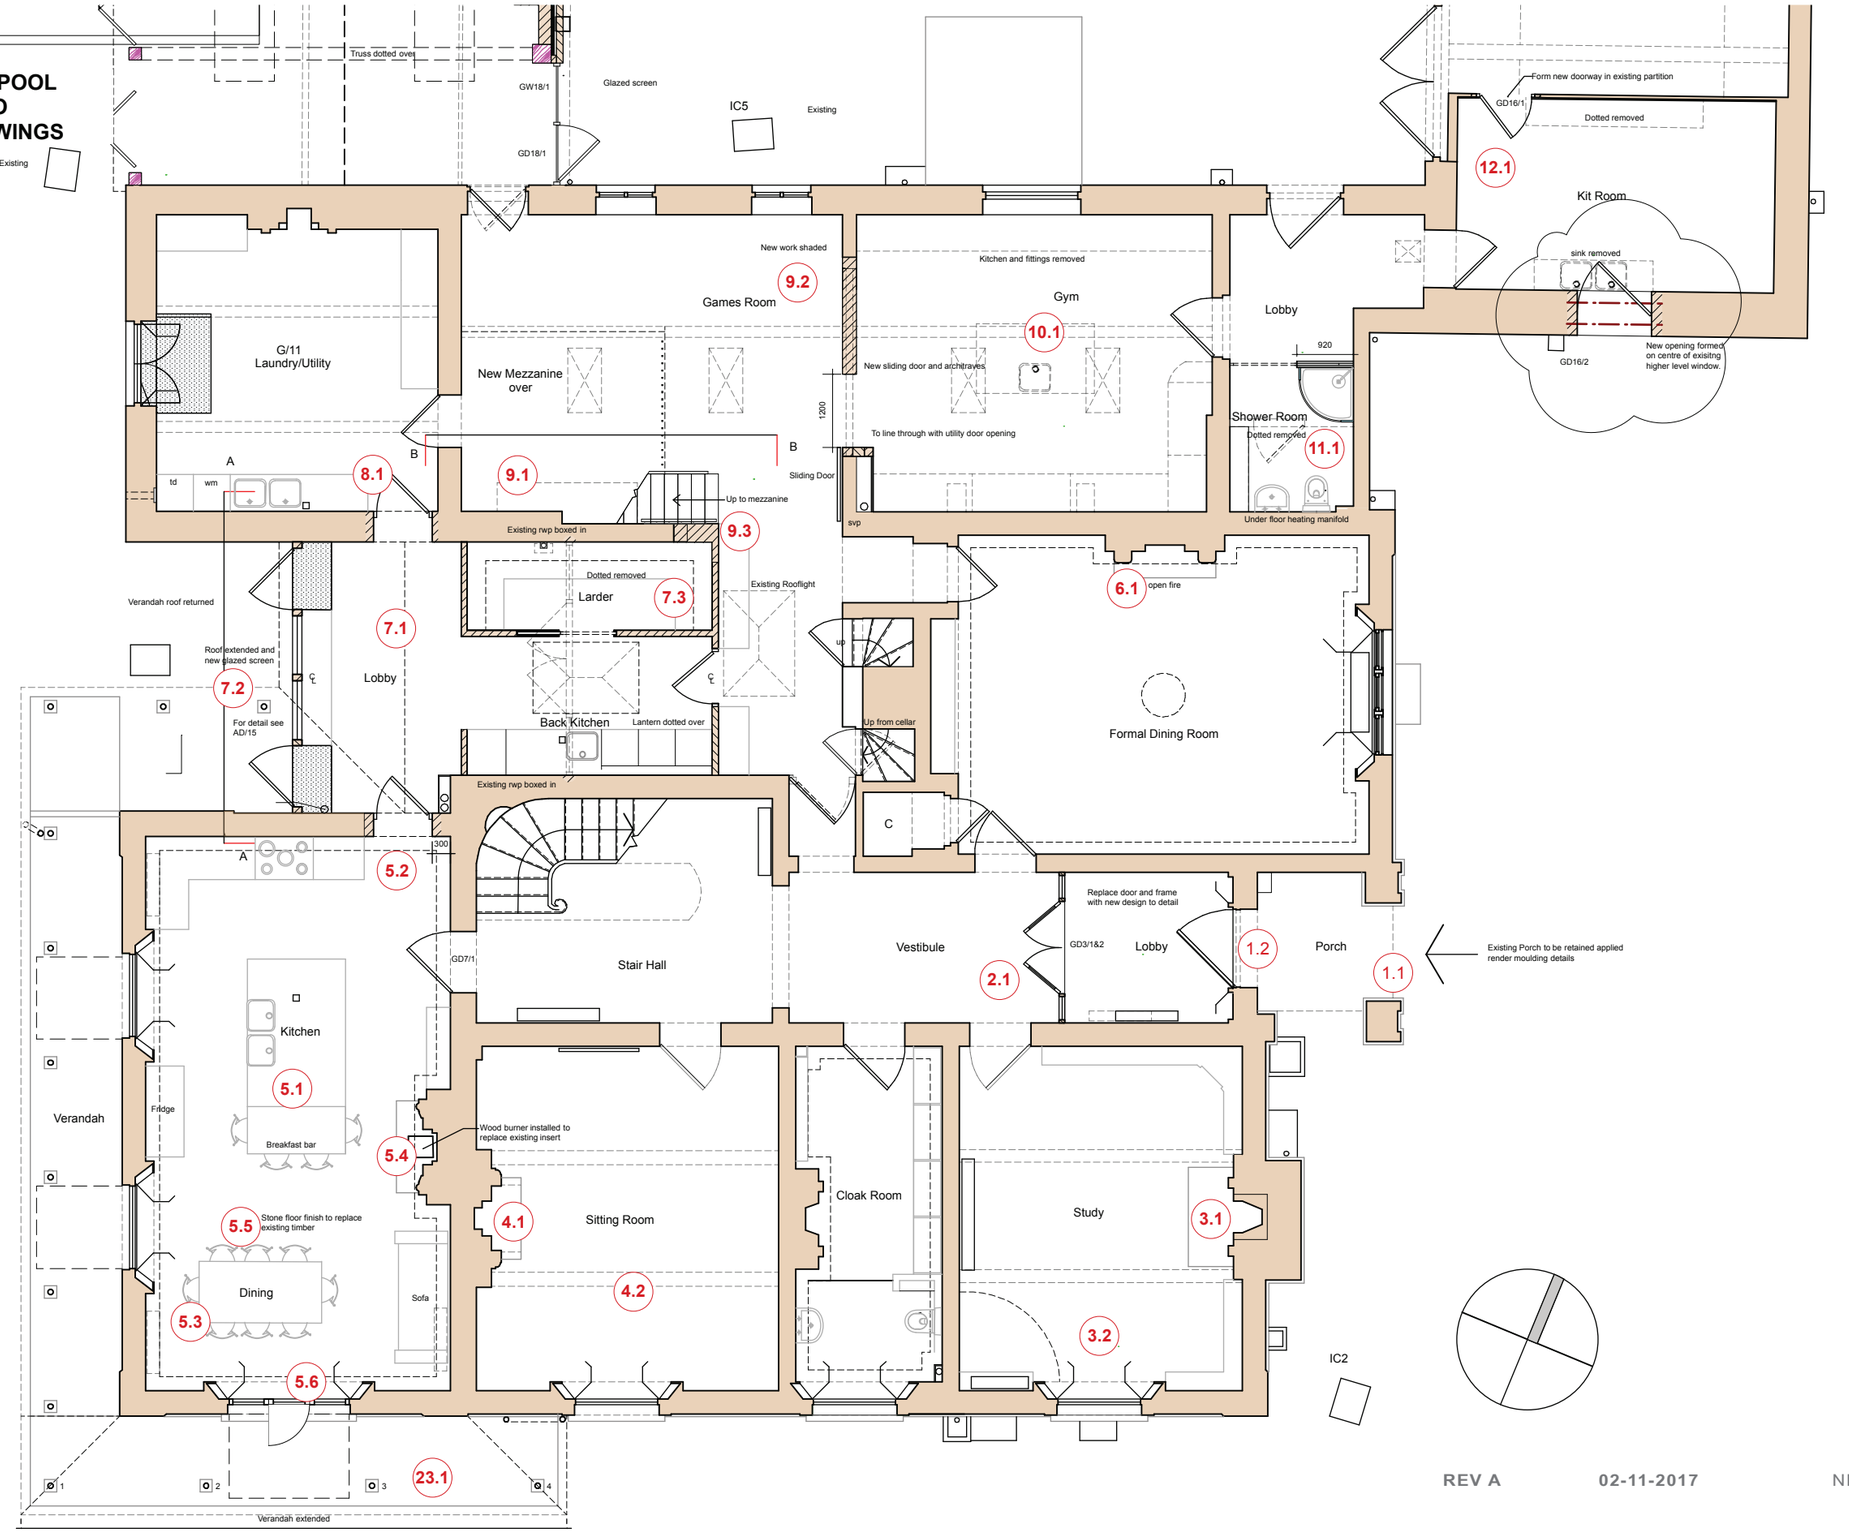

Numerical references refer to Schedule of Works.

REV A **02-11-2017** NEW DOOR ADDED TO KIT ROOM

GROUND FLOOR PROPOSED | 1:100

1559/**LBC002A**

HARRISON SUTTON PARTNERSHIP
CHARTERED ARCHITECTS

Hoe Court
COLWALL | Herefordshire
November | 2017 | hsp ref: 1559