rra architects
Packers House, 28 West Street
Hereford HR4 0BX

HEREFORDSHIRE COUNCIL
PLANNING SERVICES
DEVELOPMENT CONTROL
25 AUG 2009
To .....
Ack'd ..... File .....

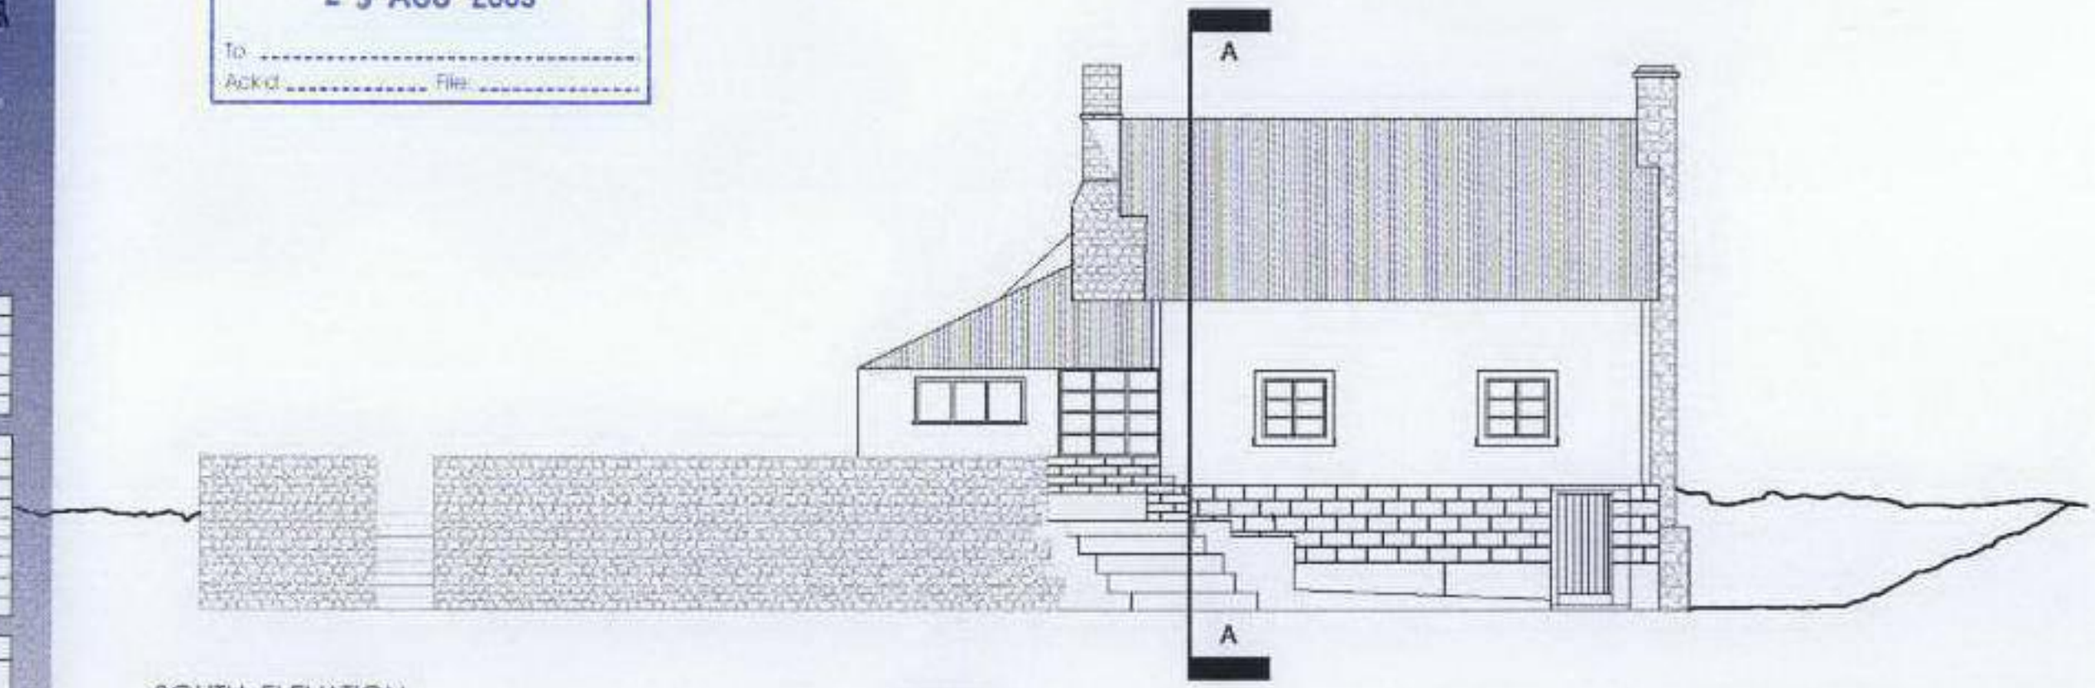

SOUTH ELEVATION

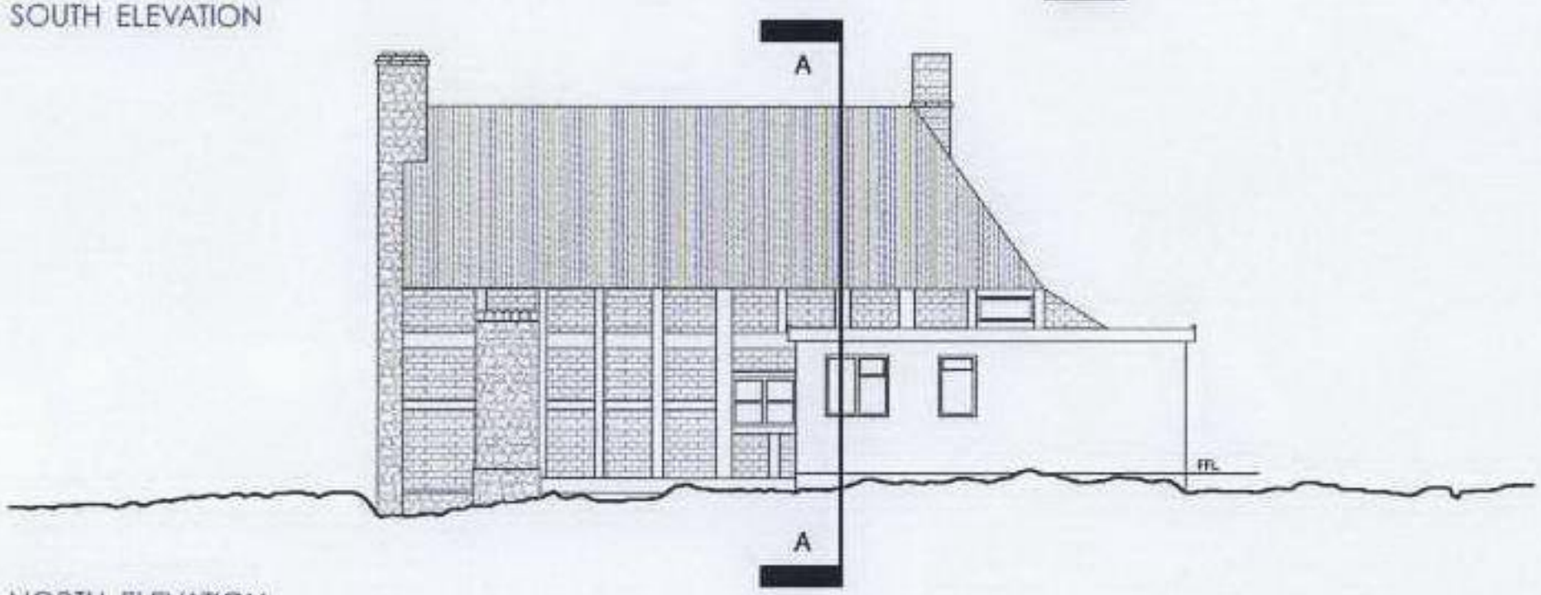

NORTH ELEVATION

EXISTING SOUTH & NORTH ELEVATIONS

SW09/1900/F