NOTES:

1. Figured dimensions to be taken in preference to scaled dimensions.
2. Large scaled drawings to be taken in preference to small scale.
3. Critical dimensions to be taken from site.
4. If in doubt, the contractor must ask for clarification.
5. These drawings & designs are the copyright of James Slater & Co.

NE08/1481/F

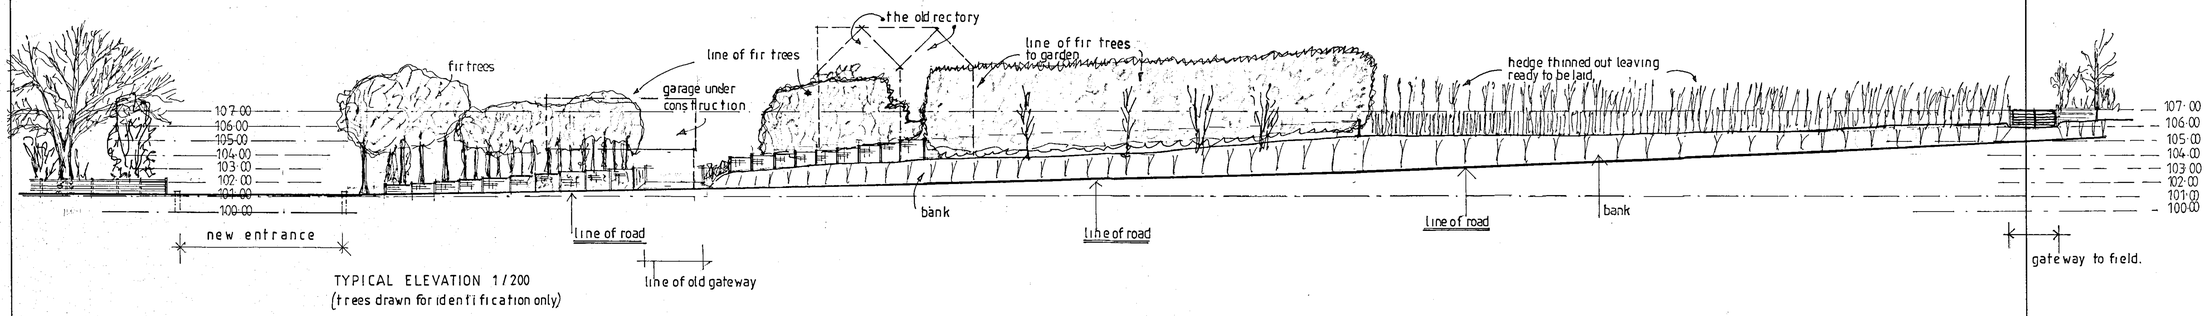

TYPICAL ELEVATION 1/200
(trees drawn for identification only)

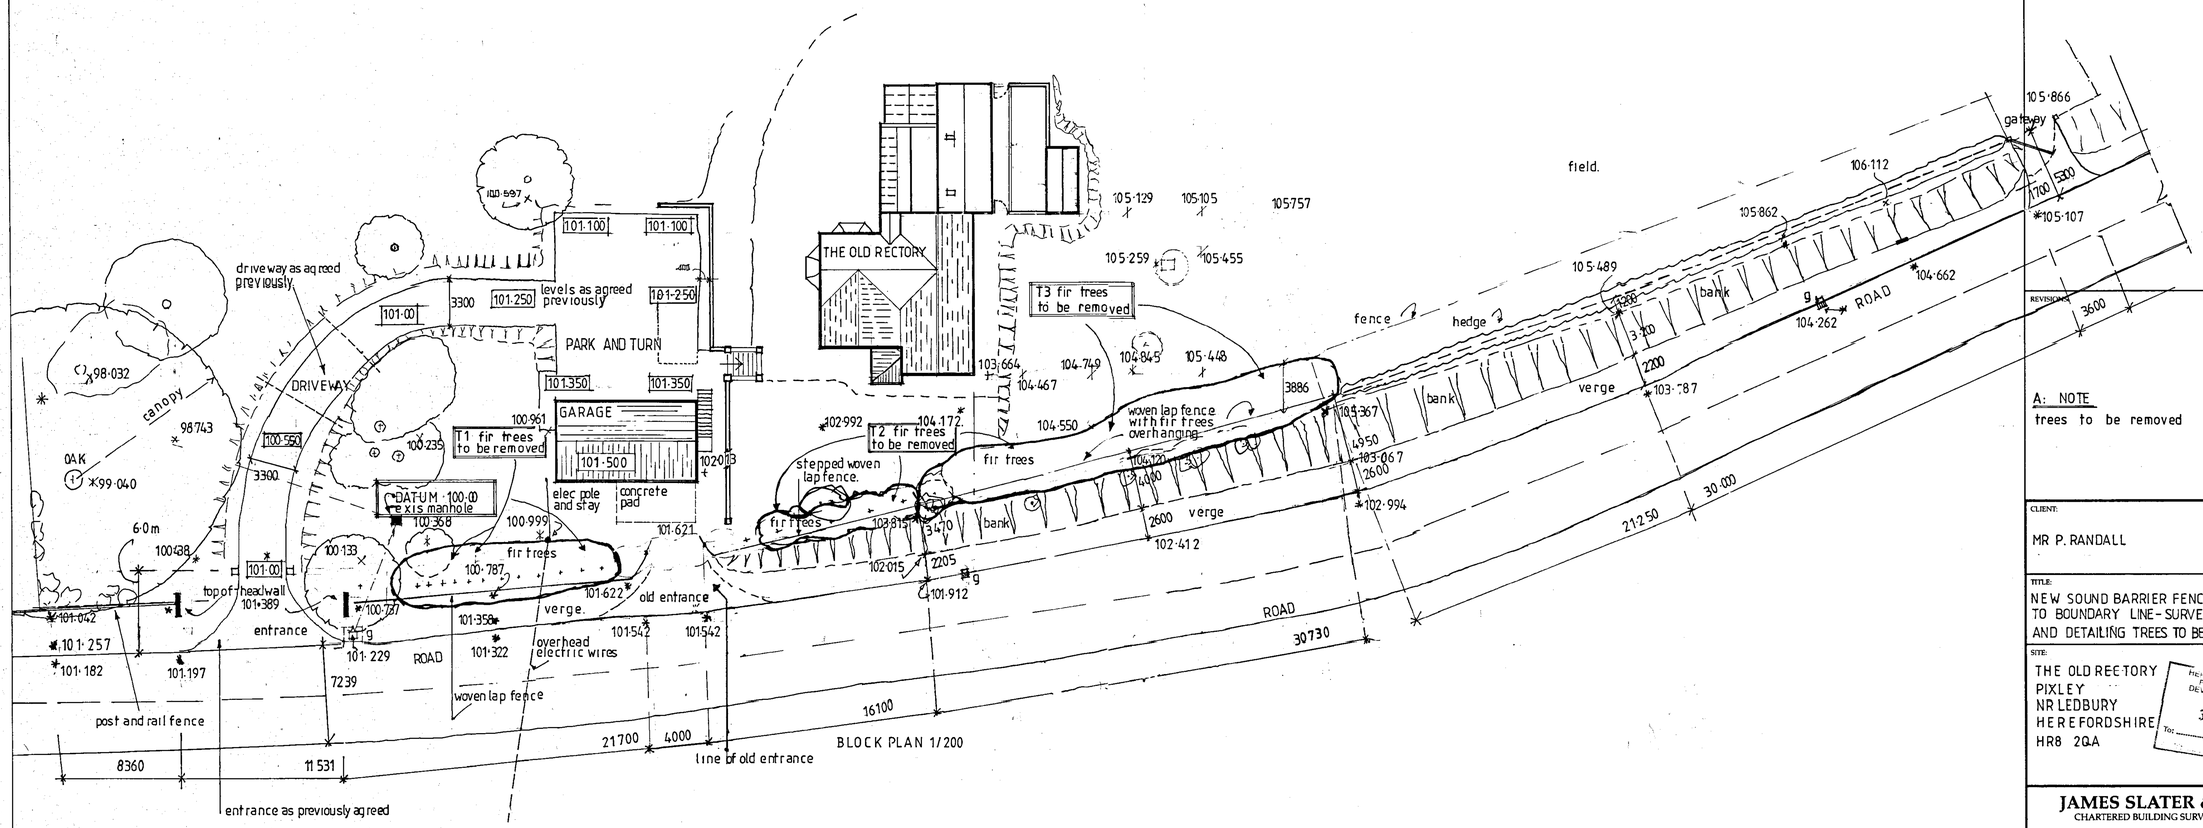

REVISIONS:

A: NOTE
trees to be removed

CLIENT:
MR P. RANDALL

TITLE:
NEW SOUND BARRIER FENCE TO BOUNDARY LINE - SURVEY DRAWING AND DETAILING TREES TO BE REMOVED.

SITE:
THE OLD RECTORY
PIXLEY
NR LEDBURY
HEREFORDSHIRE
HR8 2QA

JAMES SLATER & Co.
CHARTERED BUILDING SURVEYORS

53 DYER STREET, CIRENCESTER,
GLOUCESTERSHIRE GL7 2PP
Tel: (01285) 650686
Fax: (01285) 658734
Email: info@jamesslater.co.uk
www.jamesslater.co.uk

RICS

SCALES: AS STATED

DATE: JAN 08

DRAWN:

DRAWING NUMBER: 06/353/21

REV: A

AXIS D.O.S. SWINDON TEL: (01793) 513306