S 2/101188/FH

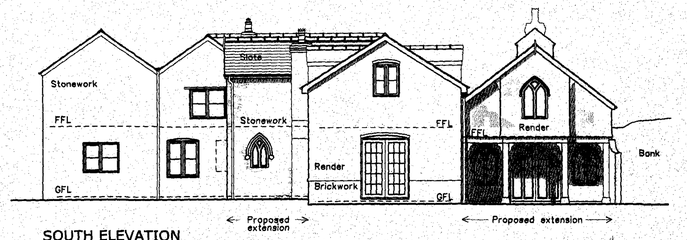

SOUTH ELEVATION

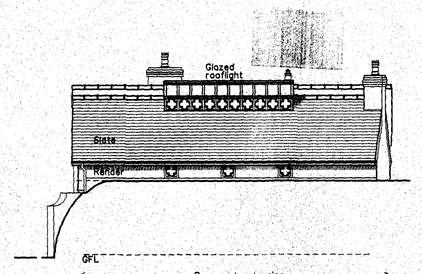

EAST ELEVATION

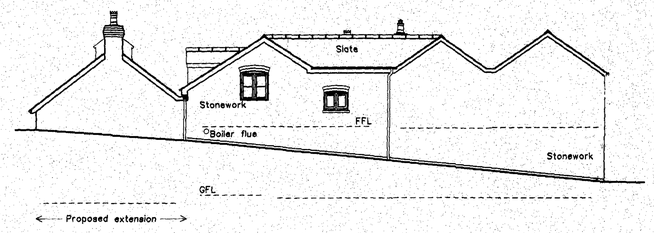

NORTH ELEVATION

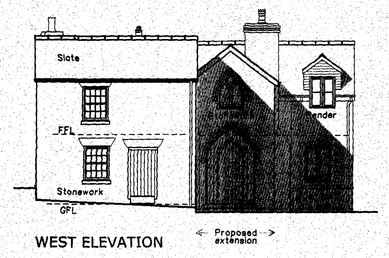

WEST ELEVATION

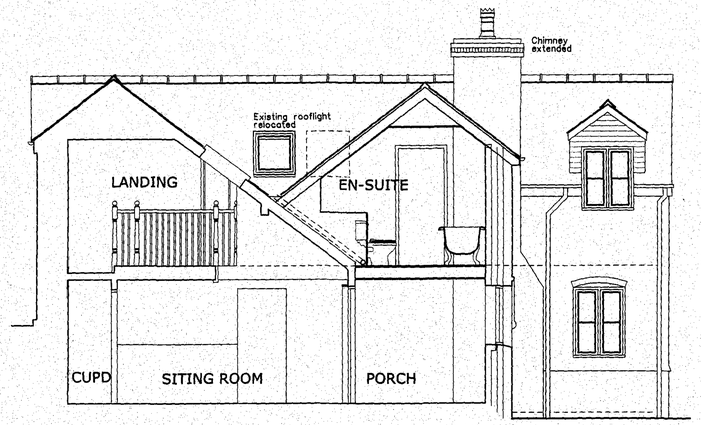

SECTION A-A

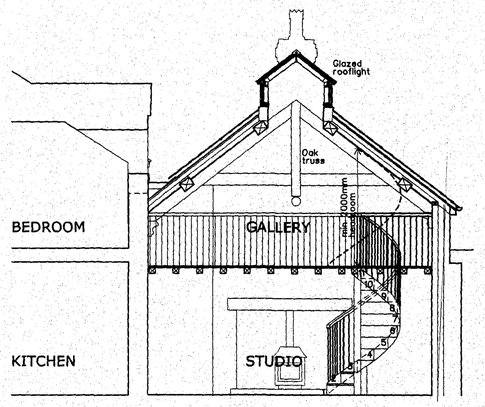

SECTION B-B

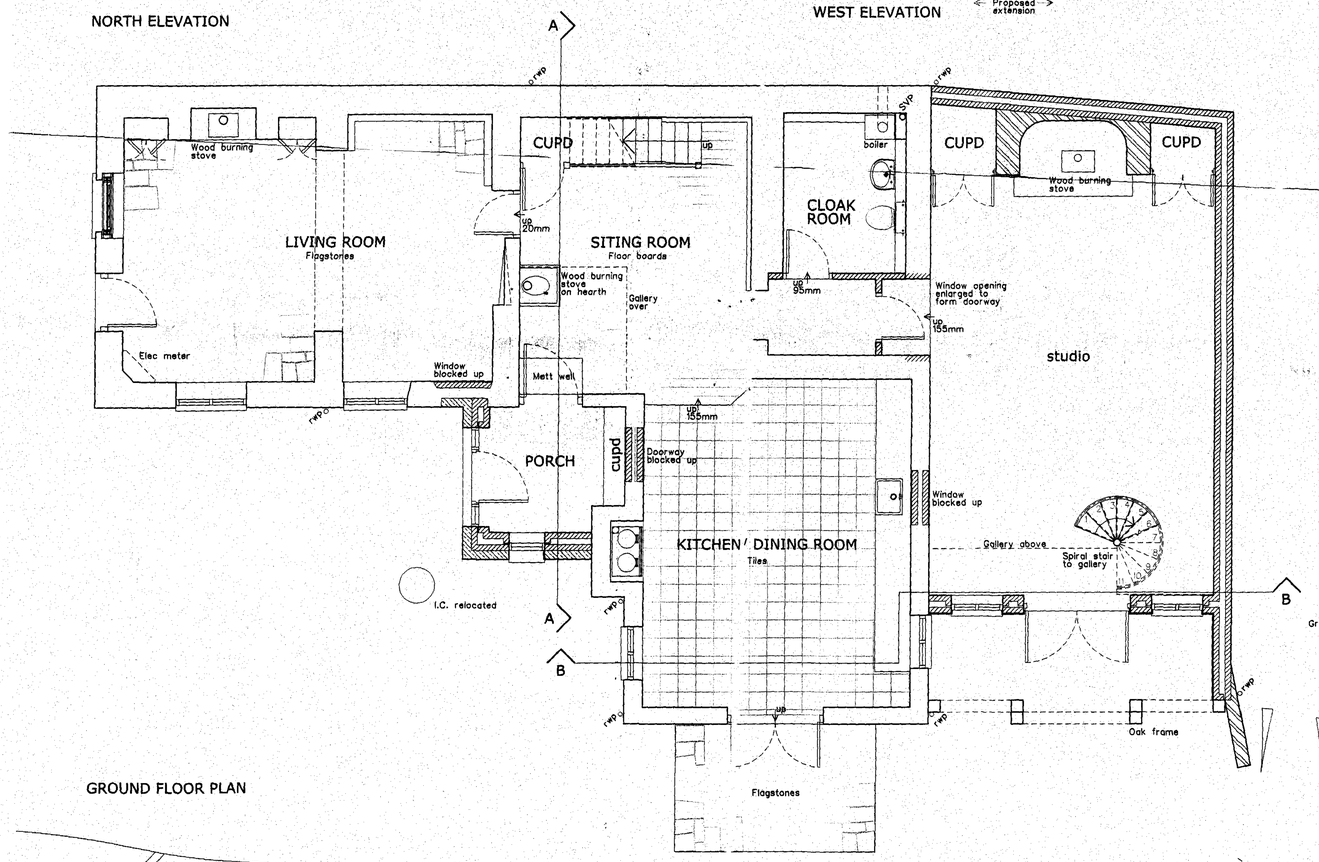

GROUND FLOOR PLAN

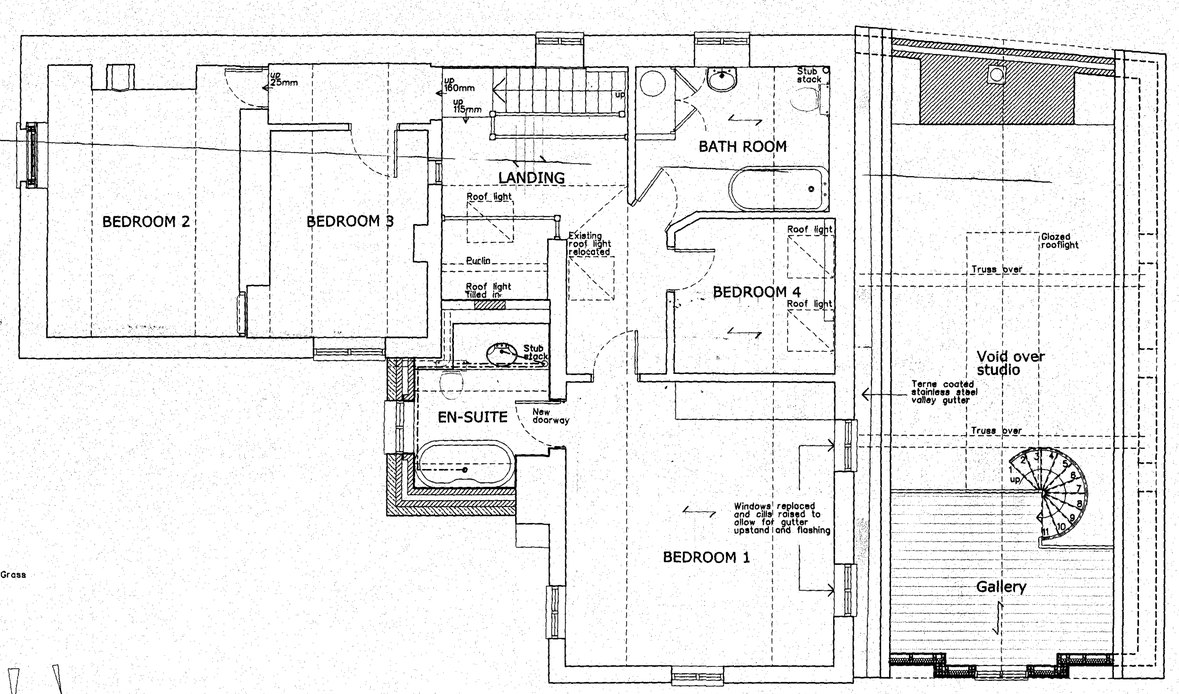

FIRST FLOOR PLAN

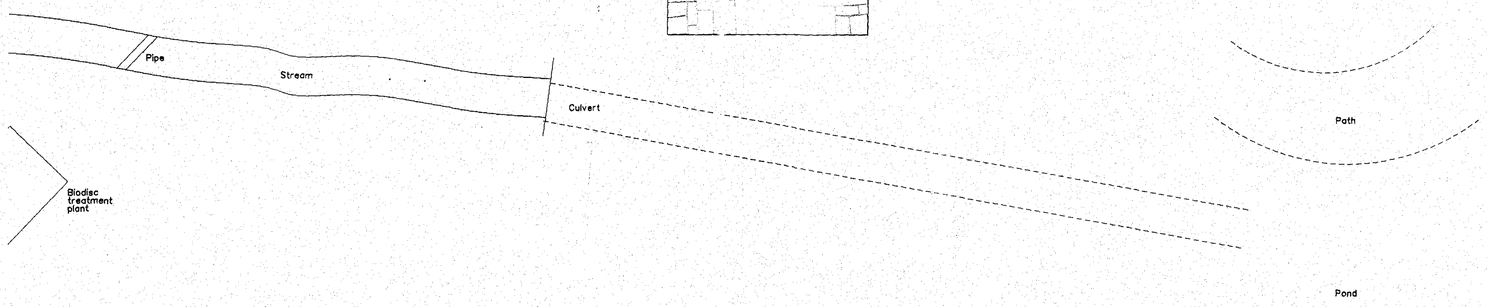

REVISIONS

hookmason

Hook Mason Limited
41 Widemarsh Street
Hereford
HR4 9EA

t. 01432 352299
f. 01432 352272
e. info@hookmason.co.uk
w. hookmason.co.uk

Mr and Mrs J Godfrey

Yew Tree Cottage,
Hope Mansel

Plans, Elevations and Sections as Proposed

SCALE @ A1	DATE	DRAWING NO.
1:50, 1:100	April 2010	5782-1-3a

DRAWN BY KAS

CHECKED BY

HEREFORDSHIRE COUNCIL
PLANNING SERVICES
DEVELOPMENT CONTROL
18 MAY 2010
To: .....
Ack'd ..... File .....