SURVEY DRAWING

MAIN FACADE SOUTH ELEVATION

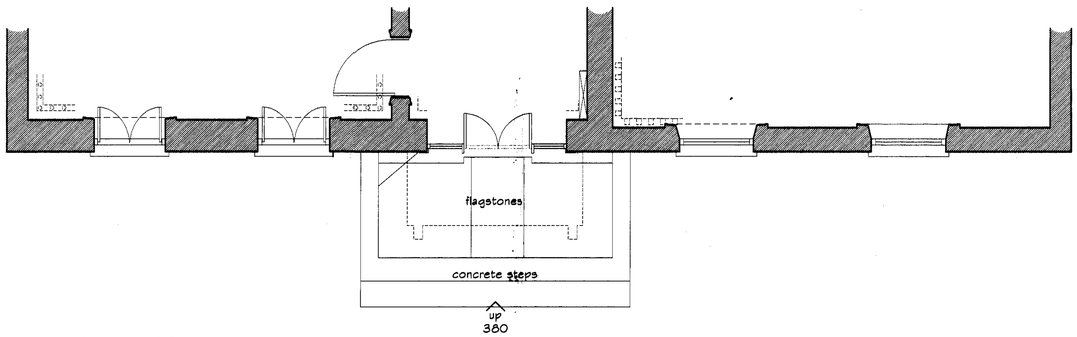

PART GROUND FLOOR PLAN

HALL COURT

AS PROPOSED DRAWING

MAIN FACADE SOUTH ELEVATION

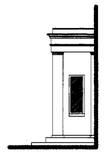

SIDE ELEVATION

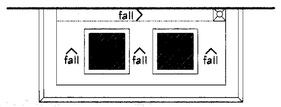

ROOF PLAN

MATERIALS

Roof: Single ply Trocal 'S' or equal, anthracite grey membrane, stone parapet.

Walls: Natural ashlar stone to approved sample, hydraulic lime mortar.

Portico & steps: Natural stone to approved sample.

Windows, doors & frame: Natural oak finished with 3 coats Danish or linseed oil.

Rooflights: 600 x 600 'Plateau' by The Rooflight Company.

R.W. d/pipe: Black c.i.

KEY:
New stone walls shown thus -

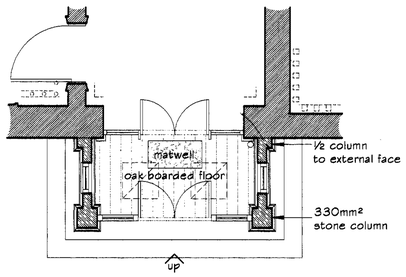

PART GROUND FLOOR PLAN

DO NOT SCALE FROM DRAWING FOR CONSTRUCTION PURPOSES.
ALL CRITICAL MEASUREMENTS TO BE CHECKED ON SITE.
COPYRIGHT INVESTED WITH THE SURVEYOR

NOTES

NE09/1041/F

NE09/1042/L

REVISIONS
'A' Oct. 08 Cornice altered.

HEREFORDSHIRE COUNCIL
PLANNING SERVICES
DEVELOPMENT CONTROL
11 NOV 2009
To.....
Ack'd..... File.....

RICS ALCOCKS chartered surveyors
Palace Chambers, 3 King St., Hereford. HR4 9BW
Tel/Fax: (01432) 344322

TITLE
PROPOSED PORTICO AT
HALL COURT
BISHOPS FROME
HEREFORD

DESCRIPTION
SURVEY & PROPOSED DRAWINGS

DATE SEPT. 08 | DRAWN BY JS

SCALE 1:50 & 1:100

DRAWING No. P1124/10 REV. A