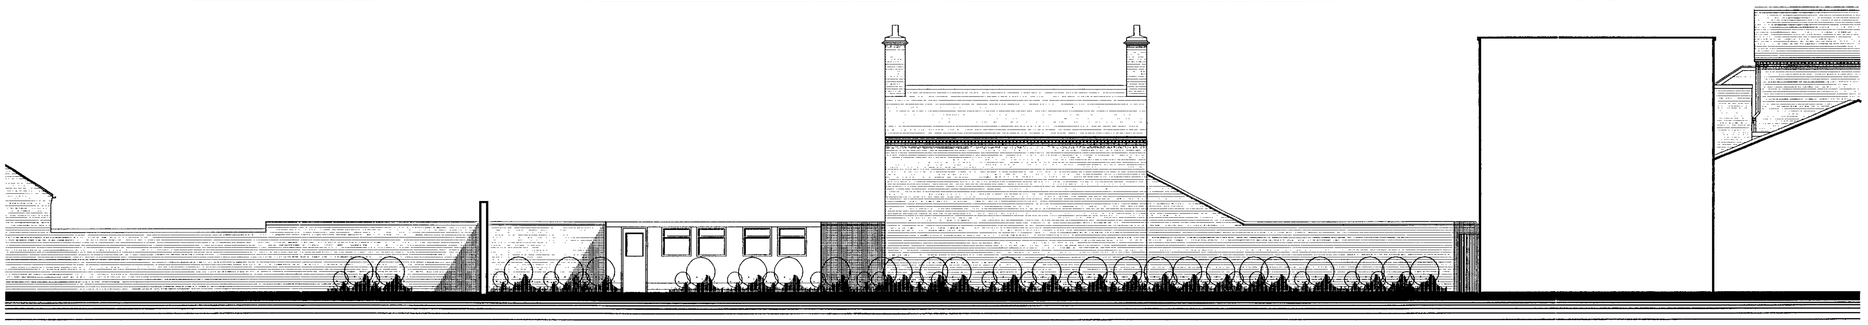

Existing Elevation from School Court Yard

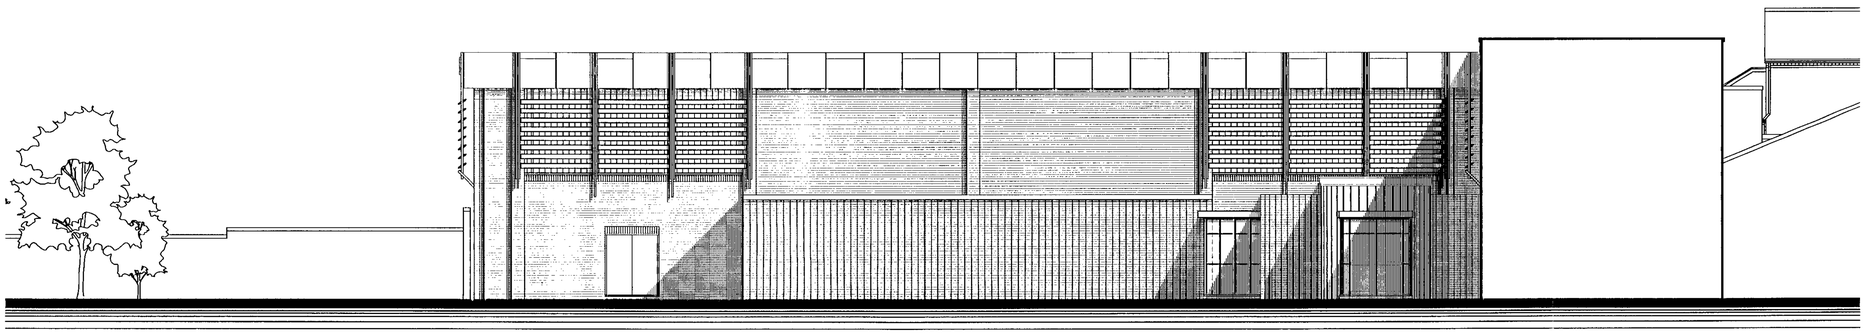

Proposed Elevation from School Court Yard

Brick feature panel designed by school

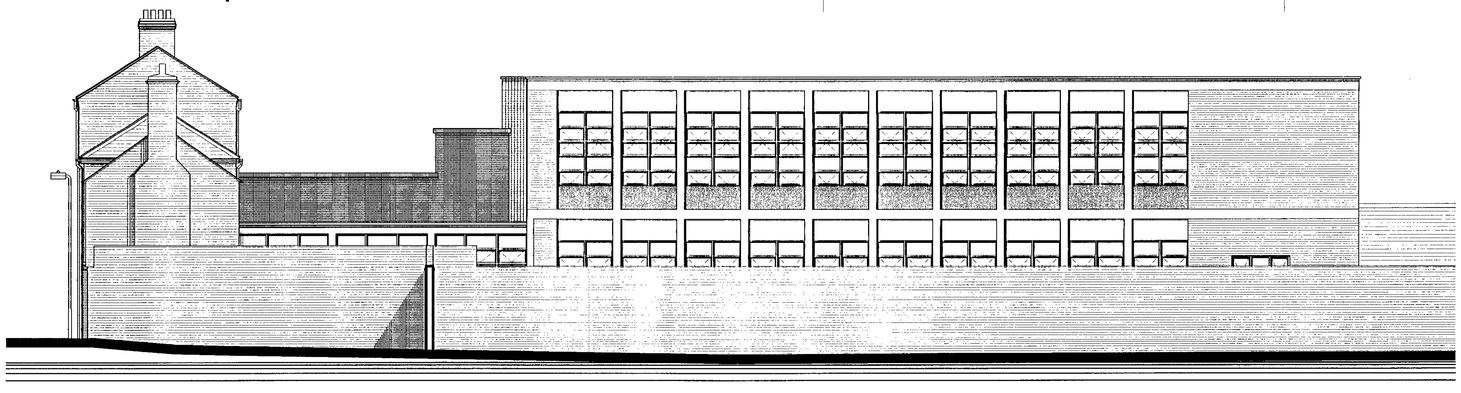

Existing Elevation from Car Park (East Street)

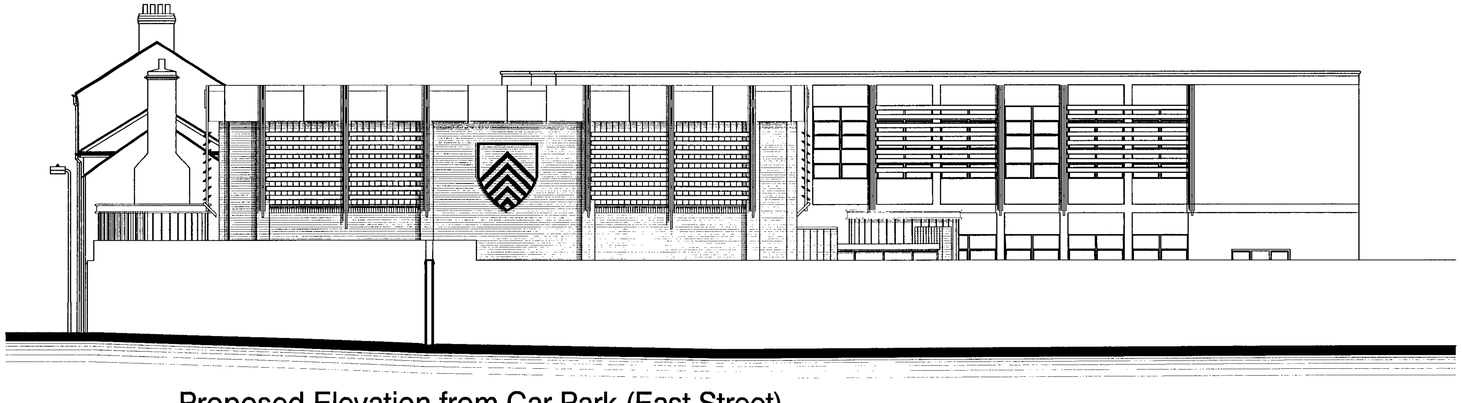

Proposed Elevation from Car Park (East Street)

CE07/0642/F

GAJ UK Limited
CHARTERED ARCHITECTS

Old Anglo House
Milton Street
Stourport-on-Severn
Worcestershire
DY13 9AQ

Tel: +44(0)1299 824567
Email: post@gajuk.com

Fax: +44(0)1299 827018
Web: http://www.gajuk.com

DISCLAIMER
© THIS DRAWING IS THE PROPERTY OF GAJ UK Limited. AND MUST NOT BE COPIED, TRACED OR REPRODUCED WITHOUT THEIR CONSENT.

CLIENT
Hereford Cathedral School

PROJECT
Proposed New Sports Hall

DRAWING TITLE
Proposed/Existing Elevations

DRAWN	DATE	SCALE
SLC	FEB 2007	1:100

DRAWING No
1586-12

REV
-