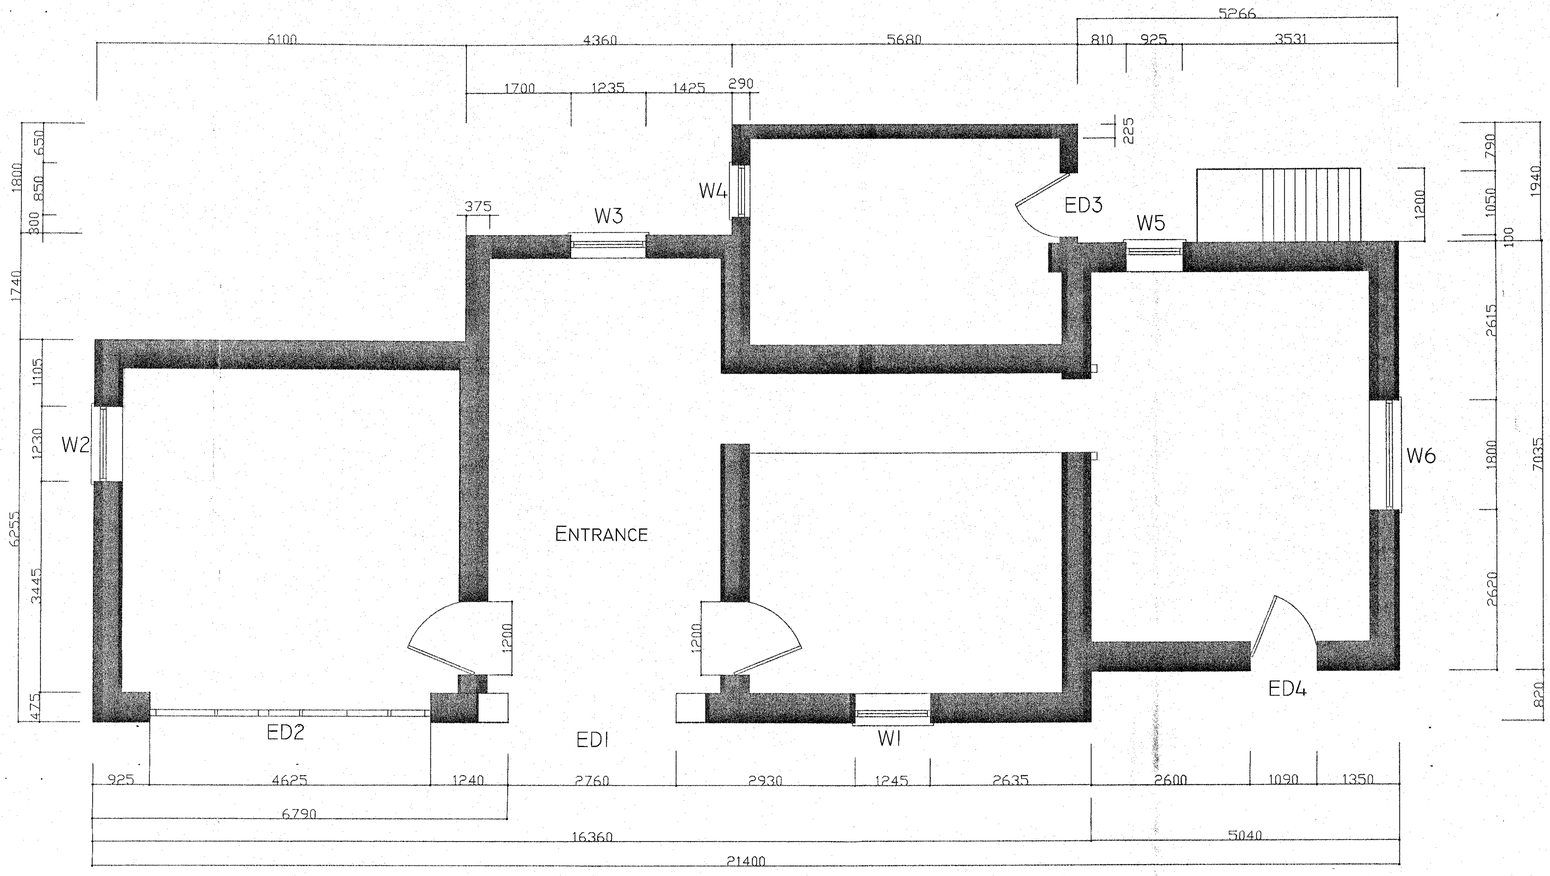

EXISTING GROUND FLOOR PLAN

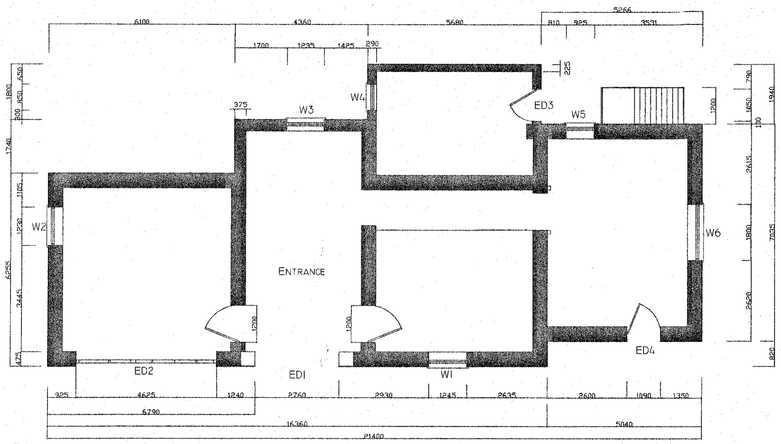

EXISTING GROUND FLOOR PLAN

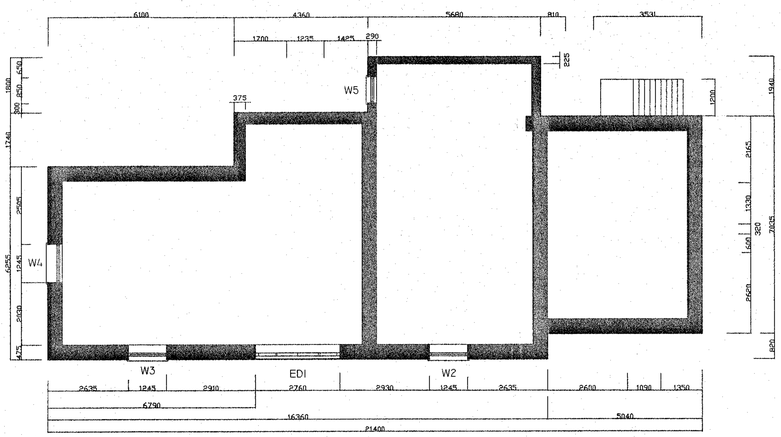

EXISTING FIRST FLOOR PLAN

CE07/1096/L1

REVISIONS:

NOTE:

This drawing is not to be scaled; refer only to figured dimensions.
All dimensions to be checked on site.
Any discrepancies to be promptly reported to the Contract Administrator.

TENDER DRAWING
(PRE-TENDER REVISIONS DELETED)

CHECKED	APPROVED
NAME	NAME
DATE	DATE

Site: The Old Coach House, St Mary's School, Lugwardine, Hereford.
Project: The Old Coach House
Client: Hereford County Council

Drawn: JG
Scale: 1:50, 1:100
Date: 13.03.07

Drawing No: SKA/COACHHOUSE/JG/01 (Rev A) Existing Ground and First Floor Plans

RICS
STANTON KING ASSOCIATES
Chartered Building Surveyors
Second Floor Offices, 46 Bridge Street, Hereford HR4 9DG
Tel/Fax: 01432 370632 Email: stanton@stantonking.com