NW07/3816/L 1

Copyright is vested in Amber Project Management Ltd, ensure dimensions are taken from Drawings or site. Do not scale this drawing.

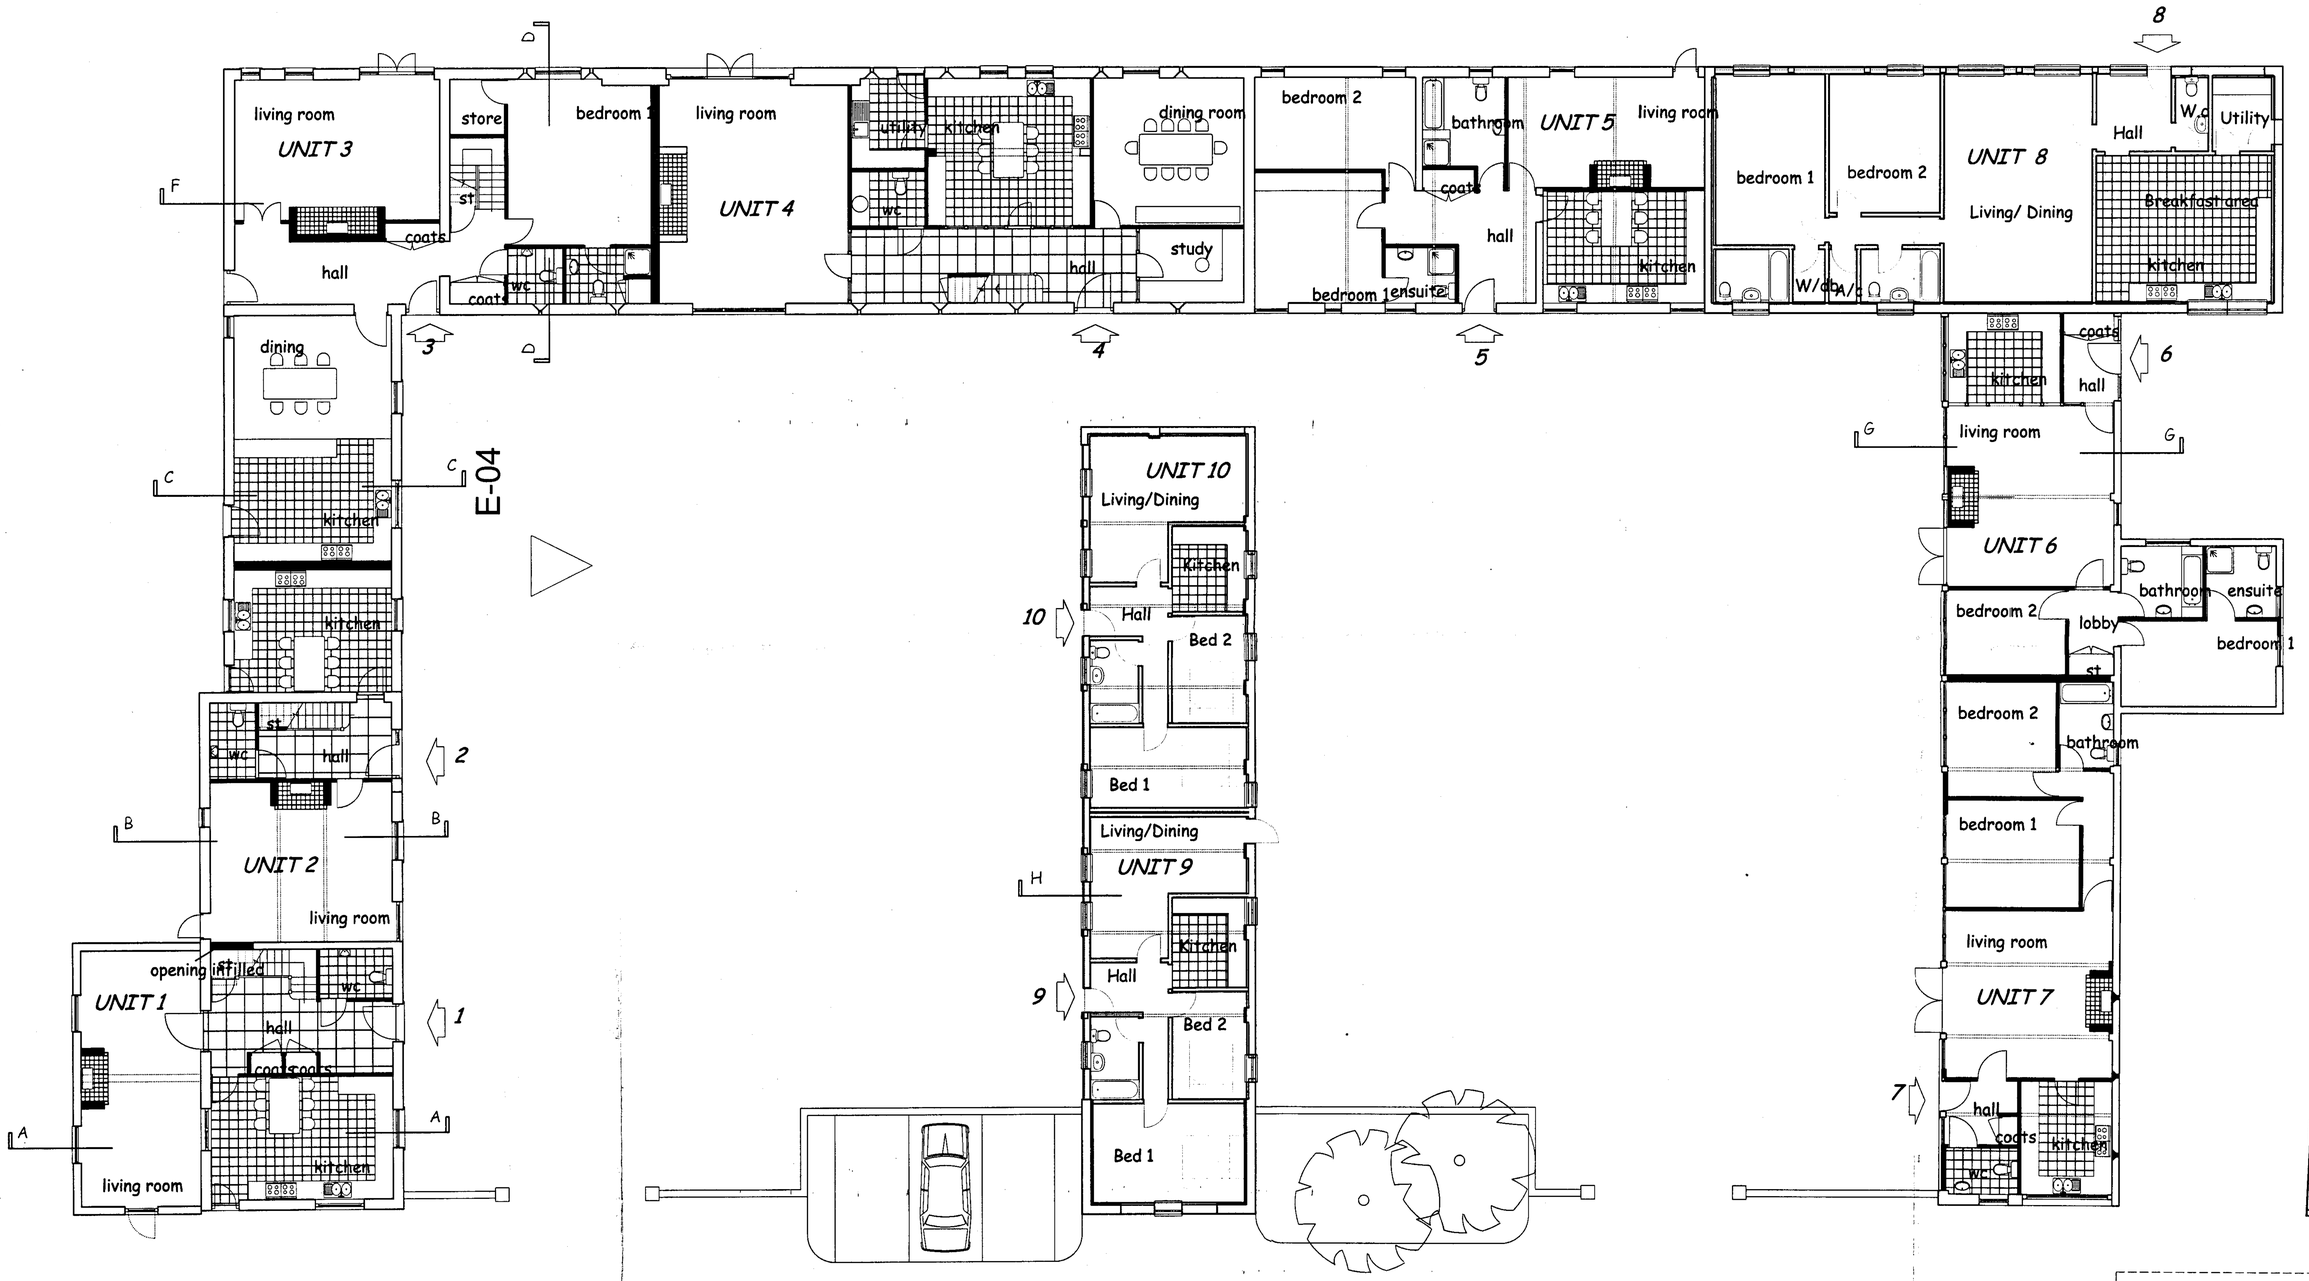

HEREFORDSHIRE COUNCIL
PLANNING SERVICES
DEVELOPMENT CONTROL
28 NOV 2007
To: .....
Ask dt: ..... File: .....

AMBER PROJECT MANAGEMENT LIMITED
Chartered Building Consultants
The Lynch, Little Hereford
Ludlow, Shropshire SY8 4AX
Tel:01584711367 e-mail: amber.projects@virgin.net

Scale 1:100 @A1	Status PLANNING
Date: 20/11/2007	Drawing Nº: GF
Drawn By: CH	Job Nº: SHOWERS 07

Showers Farm Barn Conversion - Units 8,9&10 Ground Floor

NW07/3816/L 1

Copyright is vested in Amber Project Management Ltd, ensure dimensions are taken from Drawings or site. Do not scale this drawing.

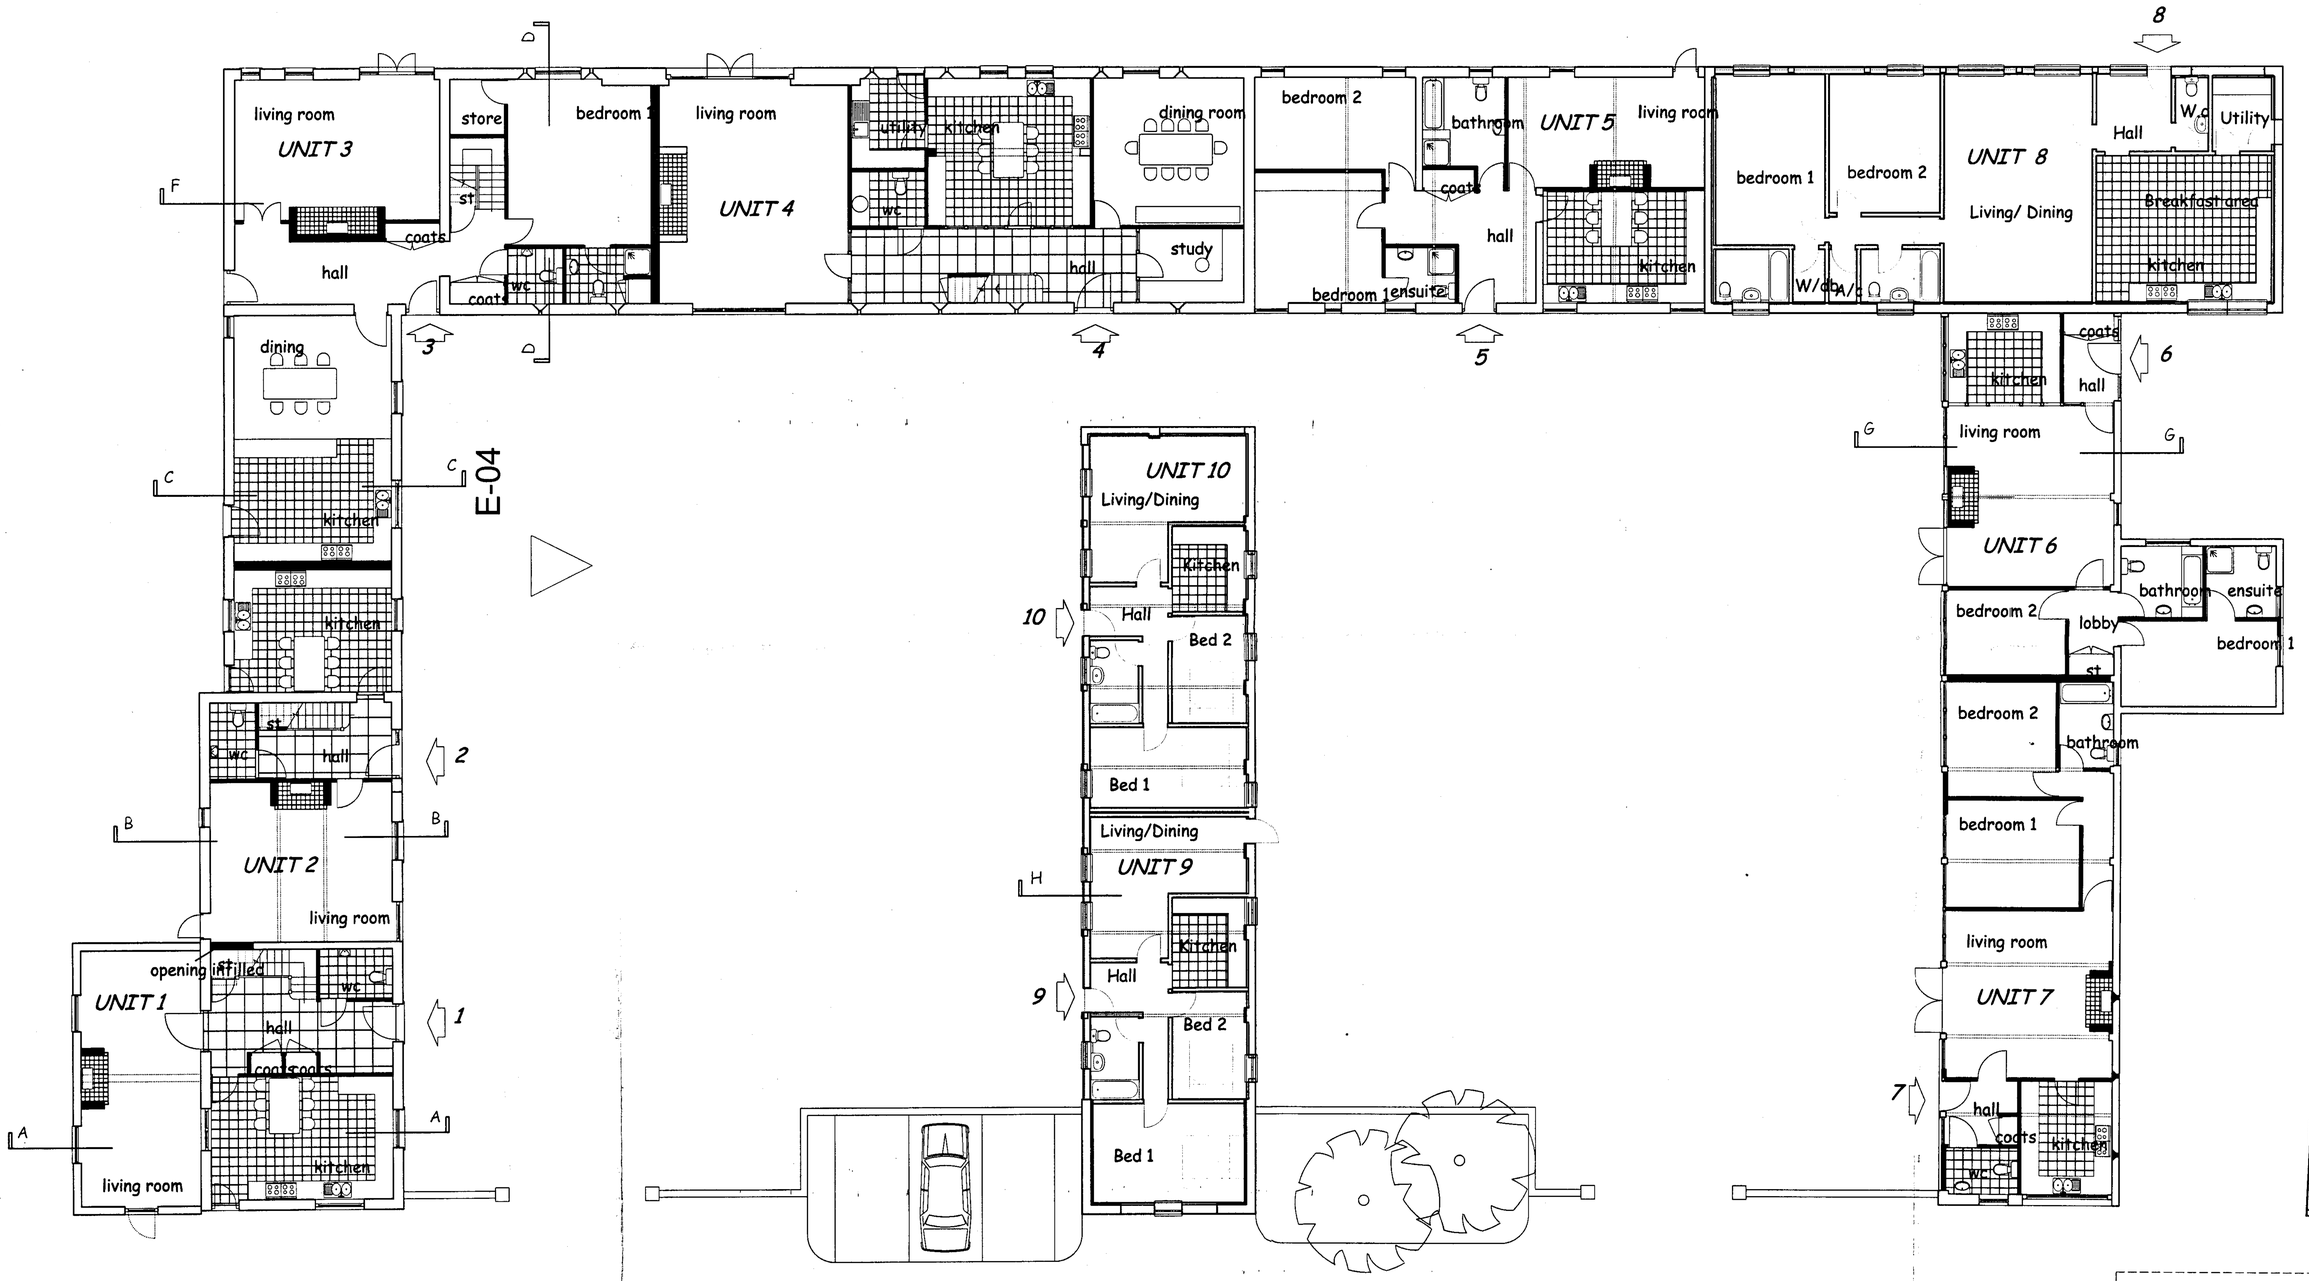

HEREFORDSHIRE COUNCIL
PLANNING SERVICES
DEVELOPMENT CONTROL
28 NOV 2007
To: .....
Ask dt: ..... File: .....

AMBER PROJECT MANAGEMENT LIMITED
Chartered Building Consultants
The Lynch, Little Hereford
Ludlow, Shropshire SY8 4AX
Tel:01584711367 e-mail: amber.projects@virgin.net

Scale 1:100 @A1	Status PLANNING
Date: 20/11/2007	Drawing Nº: GF
Drawn By: CH	Job Nº: SHOWERS 07

Showers Farm Barn Conversion - Units 8,9&10 Ground Floor